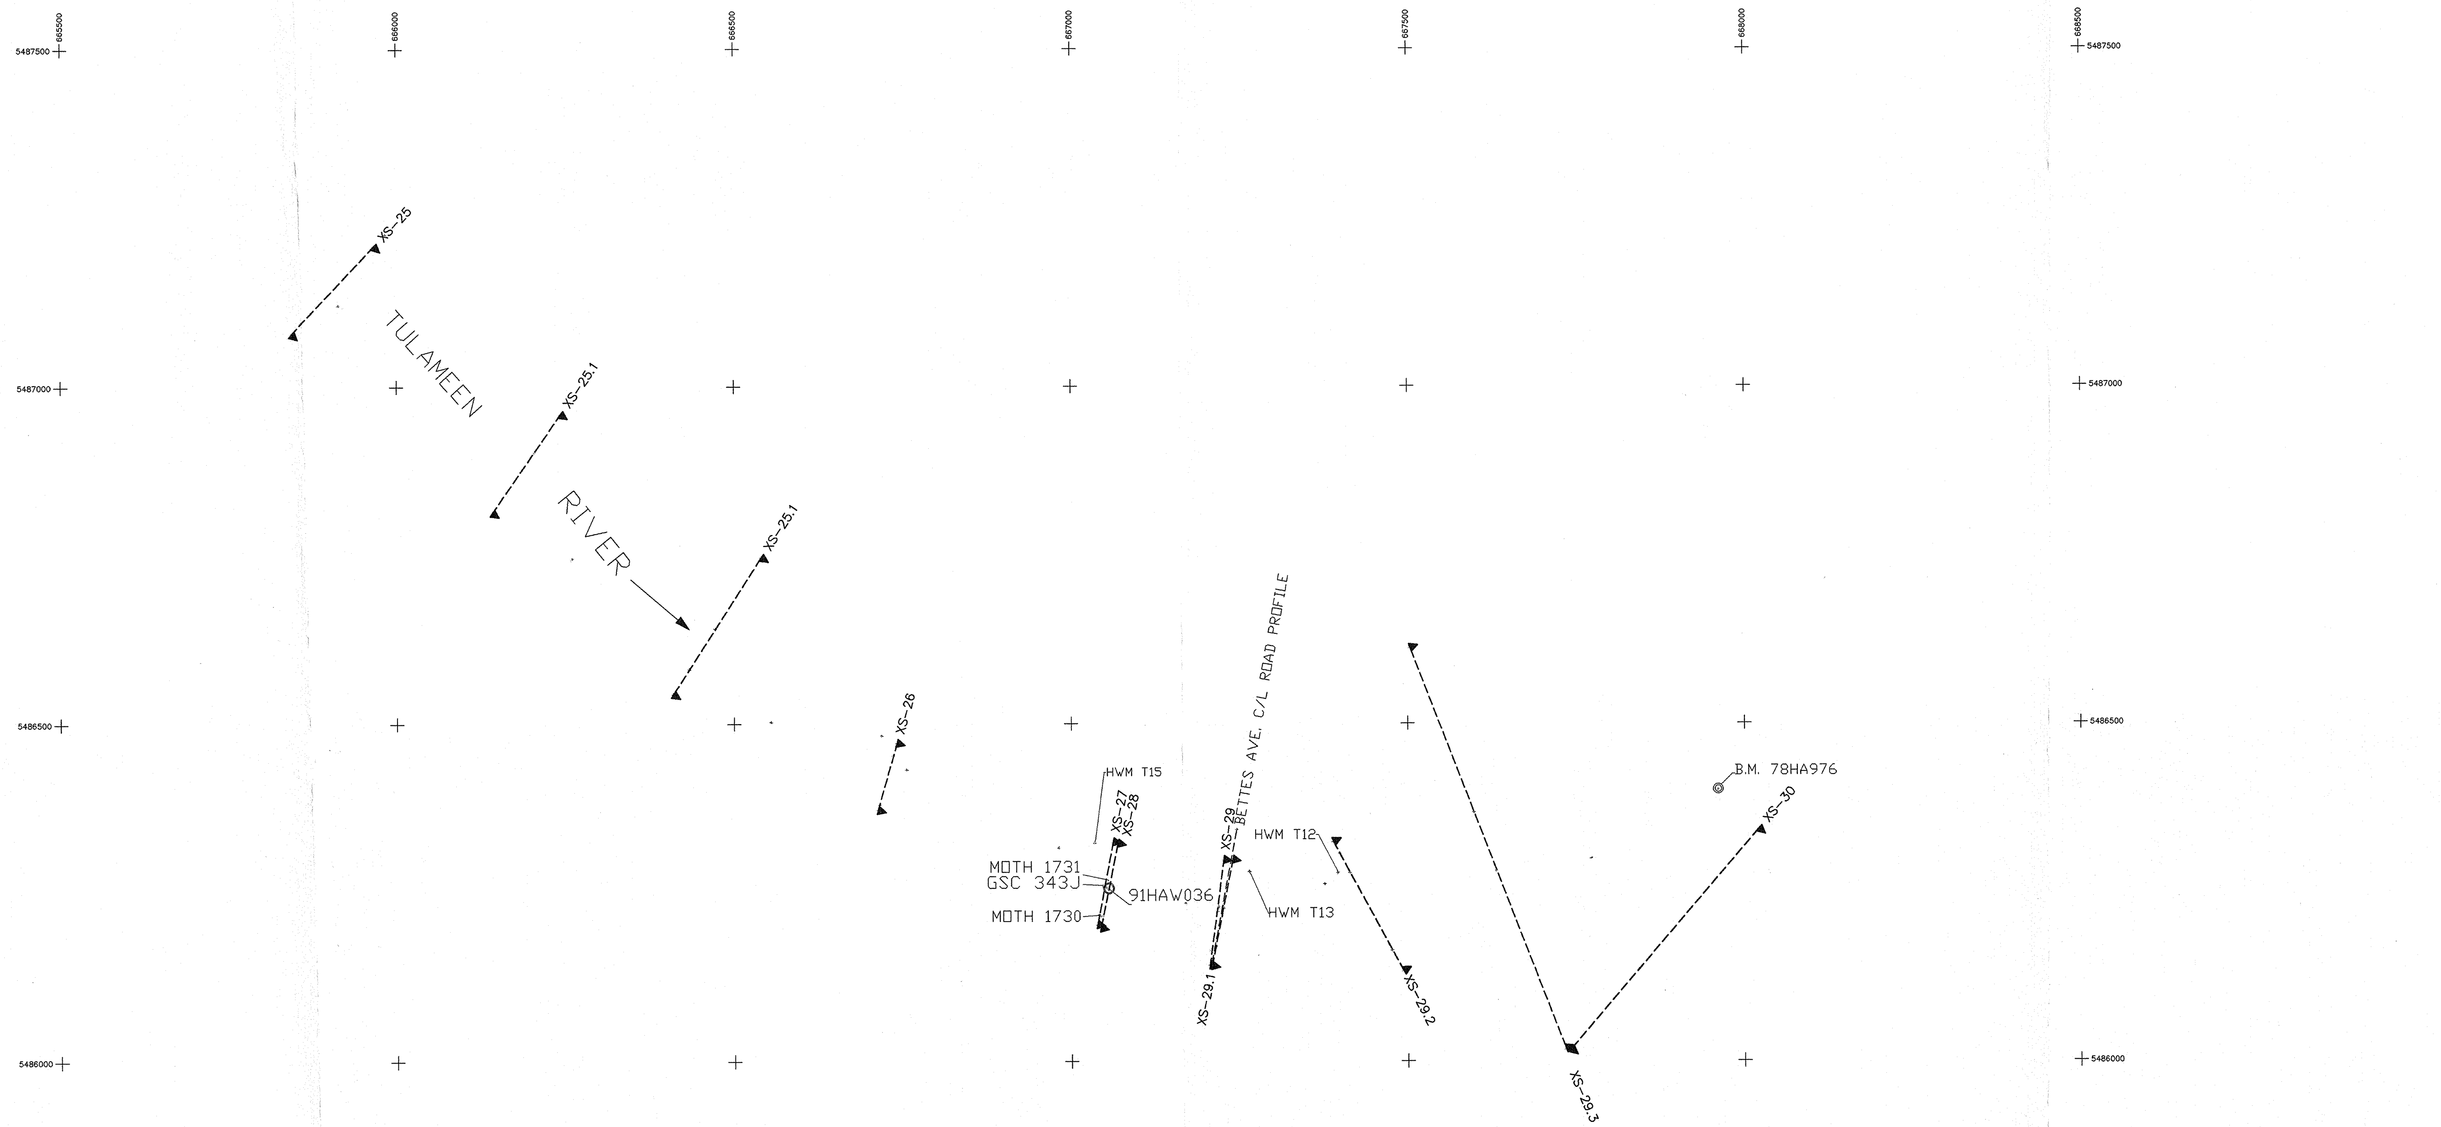


PROJECT 9603E303
FEBRUARY 1996

PROJECT NAME: TULAMEEN RIVER AT COALMONT		
DRAWING NAME: PRELIM PLAN SHOWING XSECTIONS		
SCALE: 1:5000		
DOS FILENAME: COALTU96.CRD		
PRODUCED BY: H.A.B.	SHEET 1 OF 1	DATE: MARCH 1996

NOTE:

This information is considered historical as it represents channel conditions and configuration at the time of the survey only. User must accept responsibility of ensuring that the accuracy and completeness of provided data is suitable for the needs of the project or study. It is provided "as is" without warranty of any kind, whether express or implied. Under no circumstances will the Government of British Columbia be liable to any person or business entity for any direct, indirect, special, incidental, consequential, or other damages based on any use of this information.