NOTE:

This information is considered historical as it represents channel conditions and configuration at the time of the survey only. User must accept responsibility of ensuring that the accuracy and completeness of provided data is suitable for the needs of the project or study. It is provided "as is" without warranty of any kind, whether express or implied. Under no circumstances will the Government of British Columbia be liable to any person or business entity for any direct, indirect, special, incidental, consequential, or other damages based on any use of this information.

OLD PARRISH AVE. BRIDGE SITE

1 OF 2


- TULAMEEN RIVER -

HIGHWAY BRIDGE AT COALMONT

AERIAL VIEW

XS 27 & 28

SCALE 1 inch = 10 feet (APPROX.)

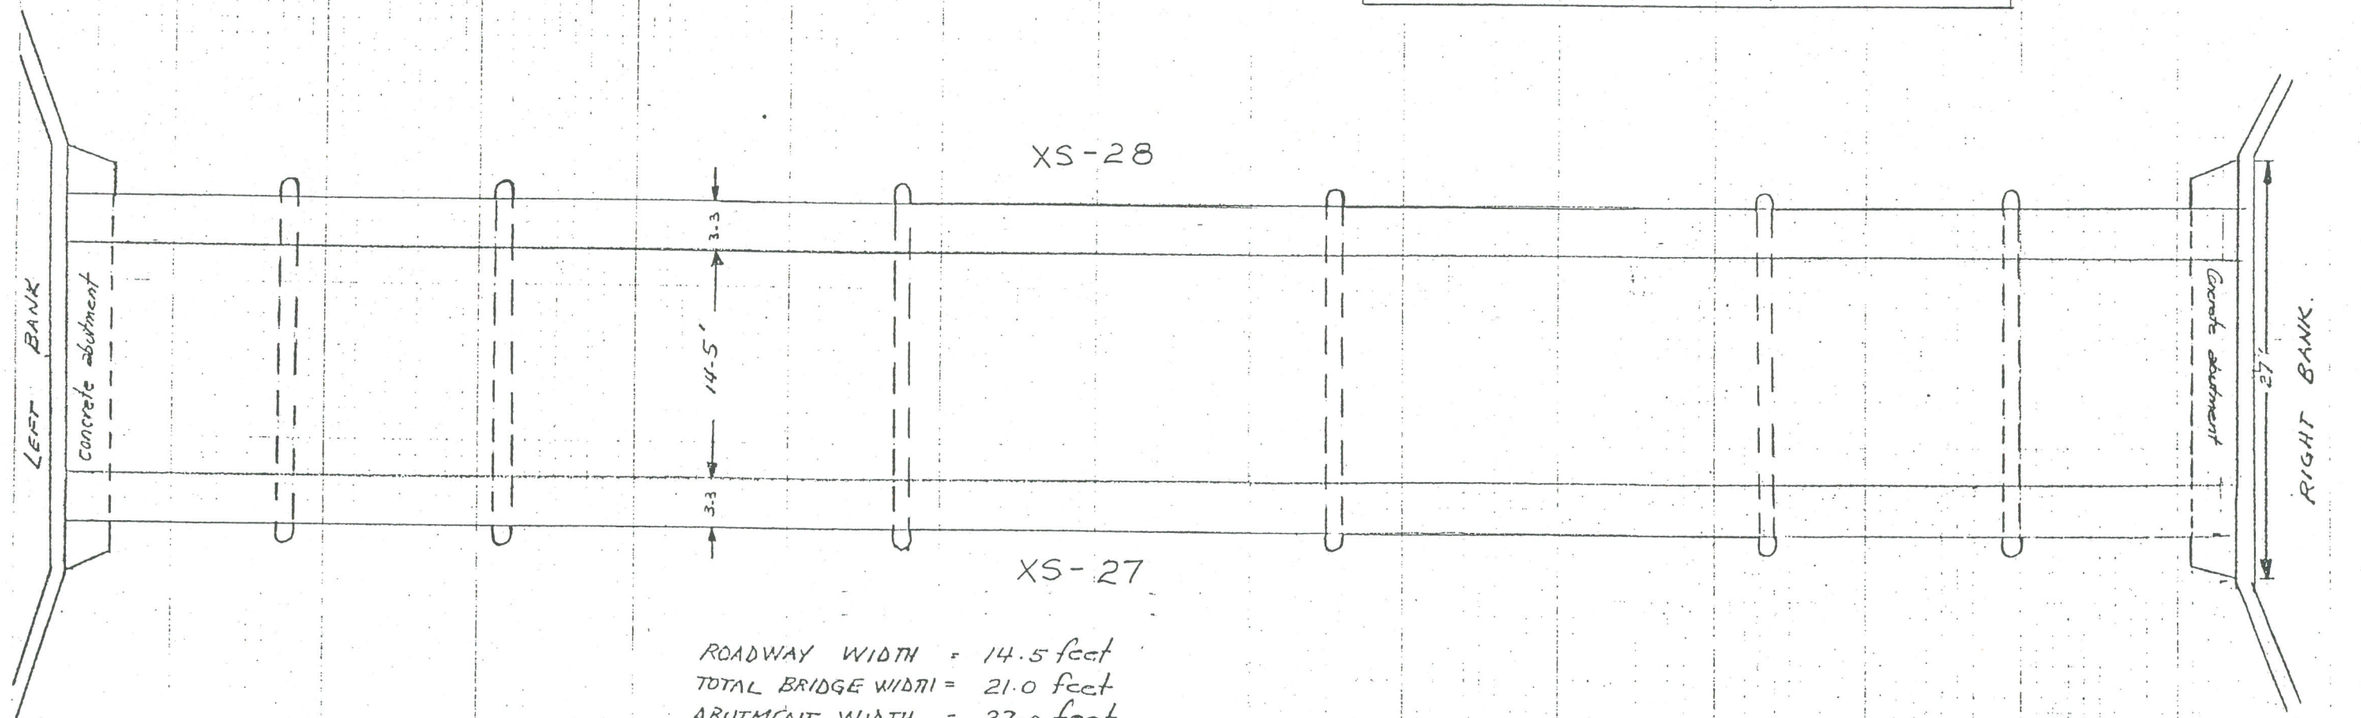

ROADWAY WIDTH = 14.5 feet
TOTAL BRIDGE WIDTH = 21.0 feet
ABUTMENT WIDTH = 27.0 feet

FLOW
TULAMEEN RIVER

NOTE: ALL DISTANCES AND ELEVATIONS IN FEET


PROJECT 76FDC13
SEPTEMBER 1978

OLD PARRISH AVE. BRIDGE SITE

- TULAMEEN RIVER -

HIGHWAY BRIDGE AT COQUAHALLA
WOODEN STRUCTURE
XS 27 & 28

SCALE 1 inch = 10 feet (APPROX.)

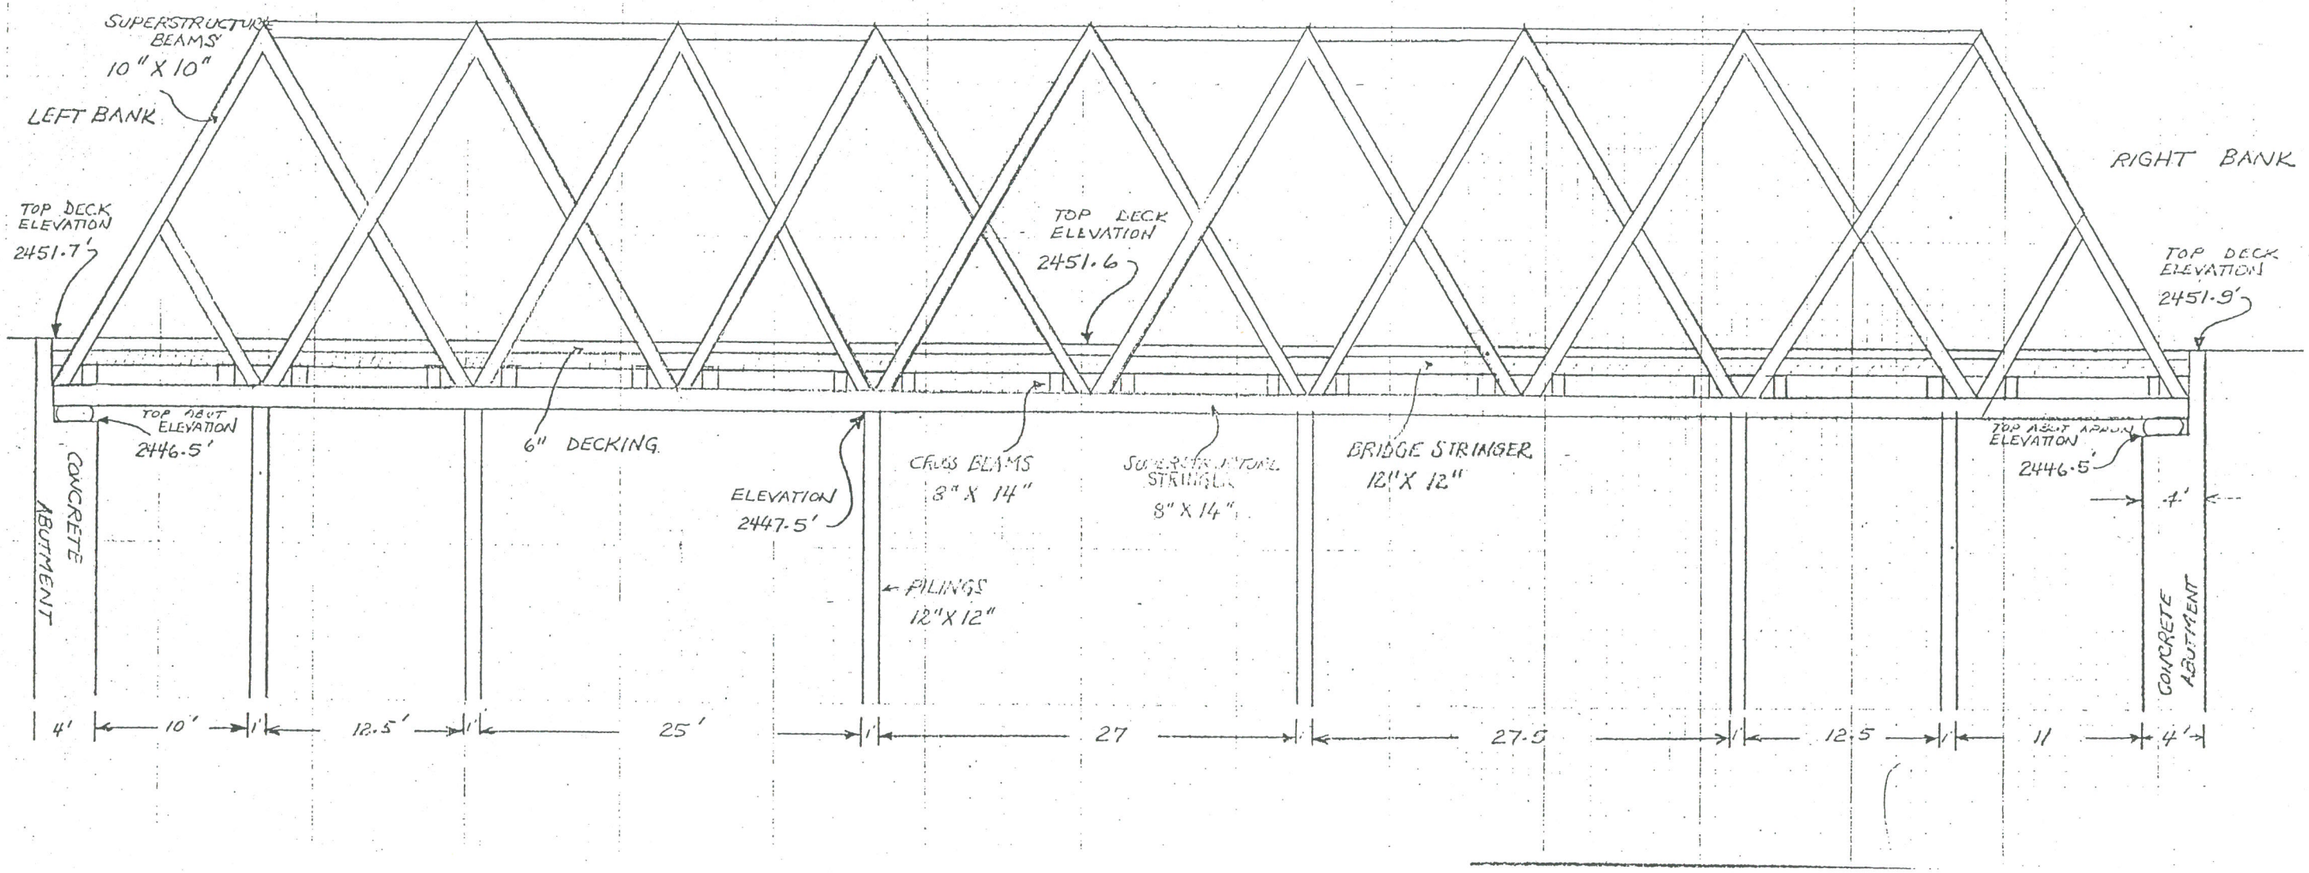

PROJECT 76FDC13
SEPTEMBER 1978

NOTE: ALL DISTANCES AND ELEVATIONS IN FEET