
CHEAKAMUS RIVER ⇐ ALPHA LAKE

MILLAR CK XS-2 HSCALE 1:250 VSCALE 1:50

D/S RR

594.

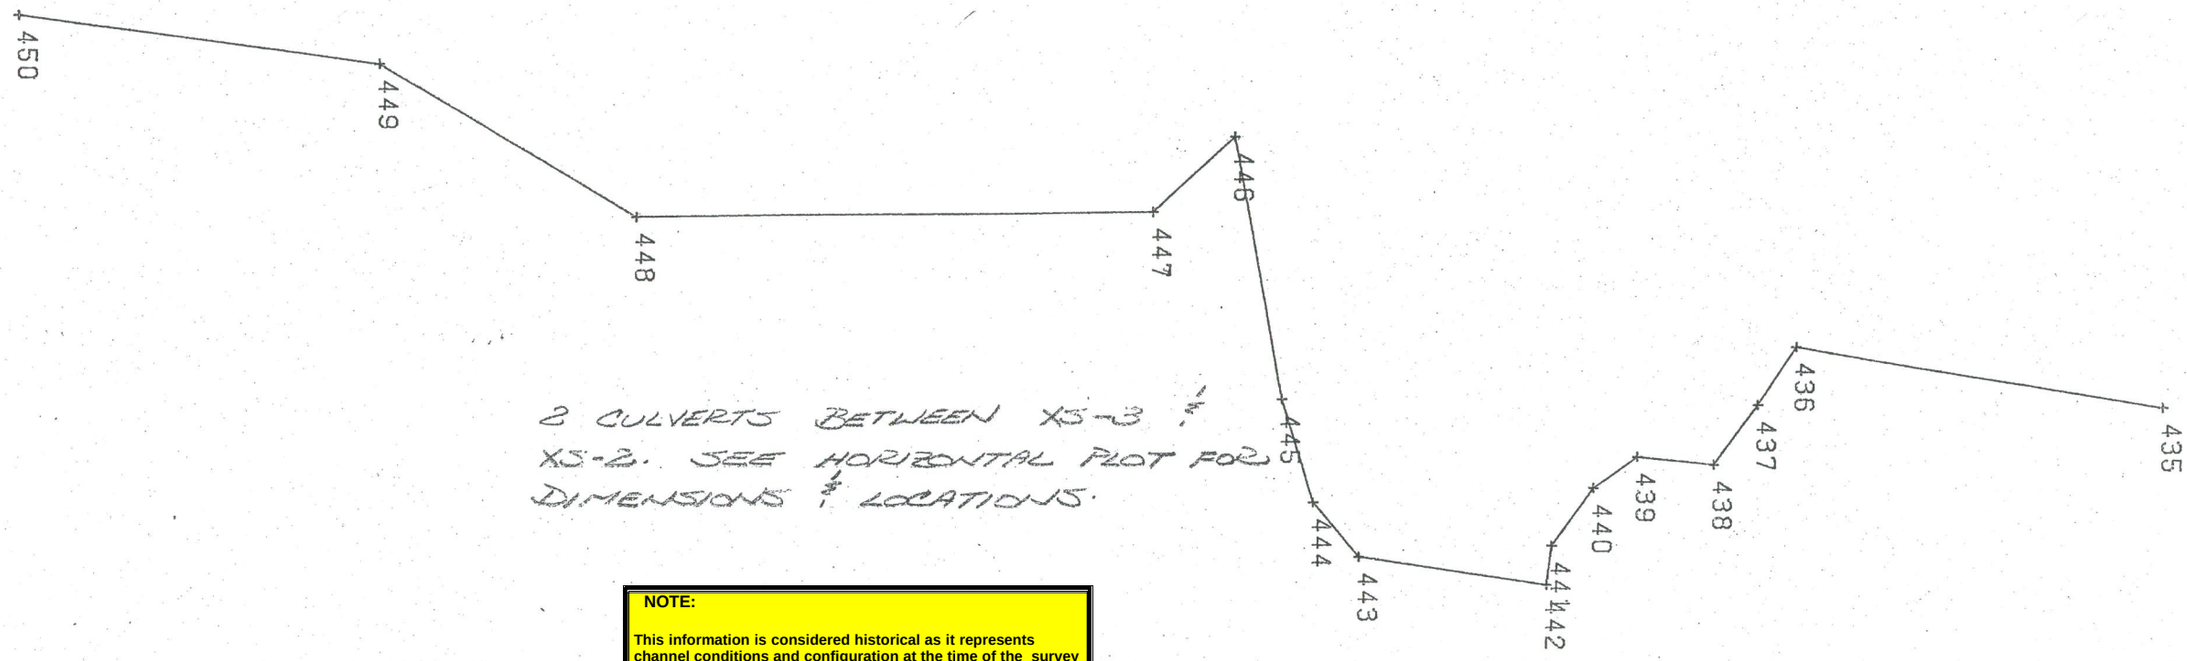

2 CULVERTS BETWEEN XS-3 & XS-2. SEE HORIZONTAL PLOT FOR DIMENSIONS & LOCATIONS.


NOTE:

This information is considered historical as it represents channel conditions and configuration at the time of the survey only. User must accept responsibility of ensuring that the accuracy and completeness of provided data is suitable for the needs of the project or study. It is provided "as is" without warranty of any kind, whether express or implied. Under no circumstances will the Government of British Columbia be liable to any person or business entity for any direct, indirect, special, incidental, consequential, or other damages based on any use of this information.

CHEAKAMUS RIVER - ALPHA LAKE

MILLAR CREEK

SCALE 1:1000

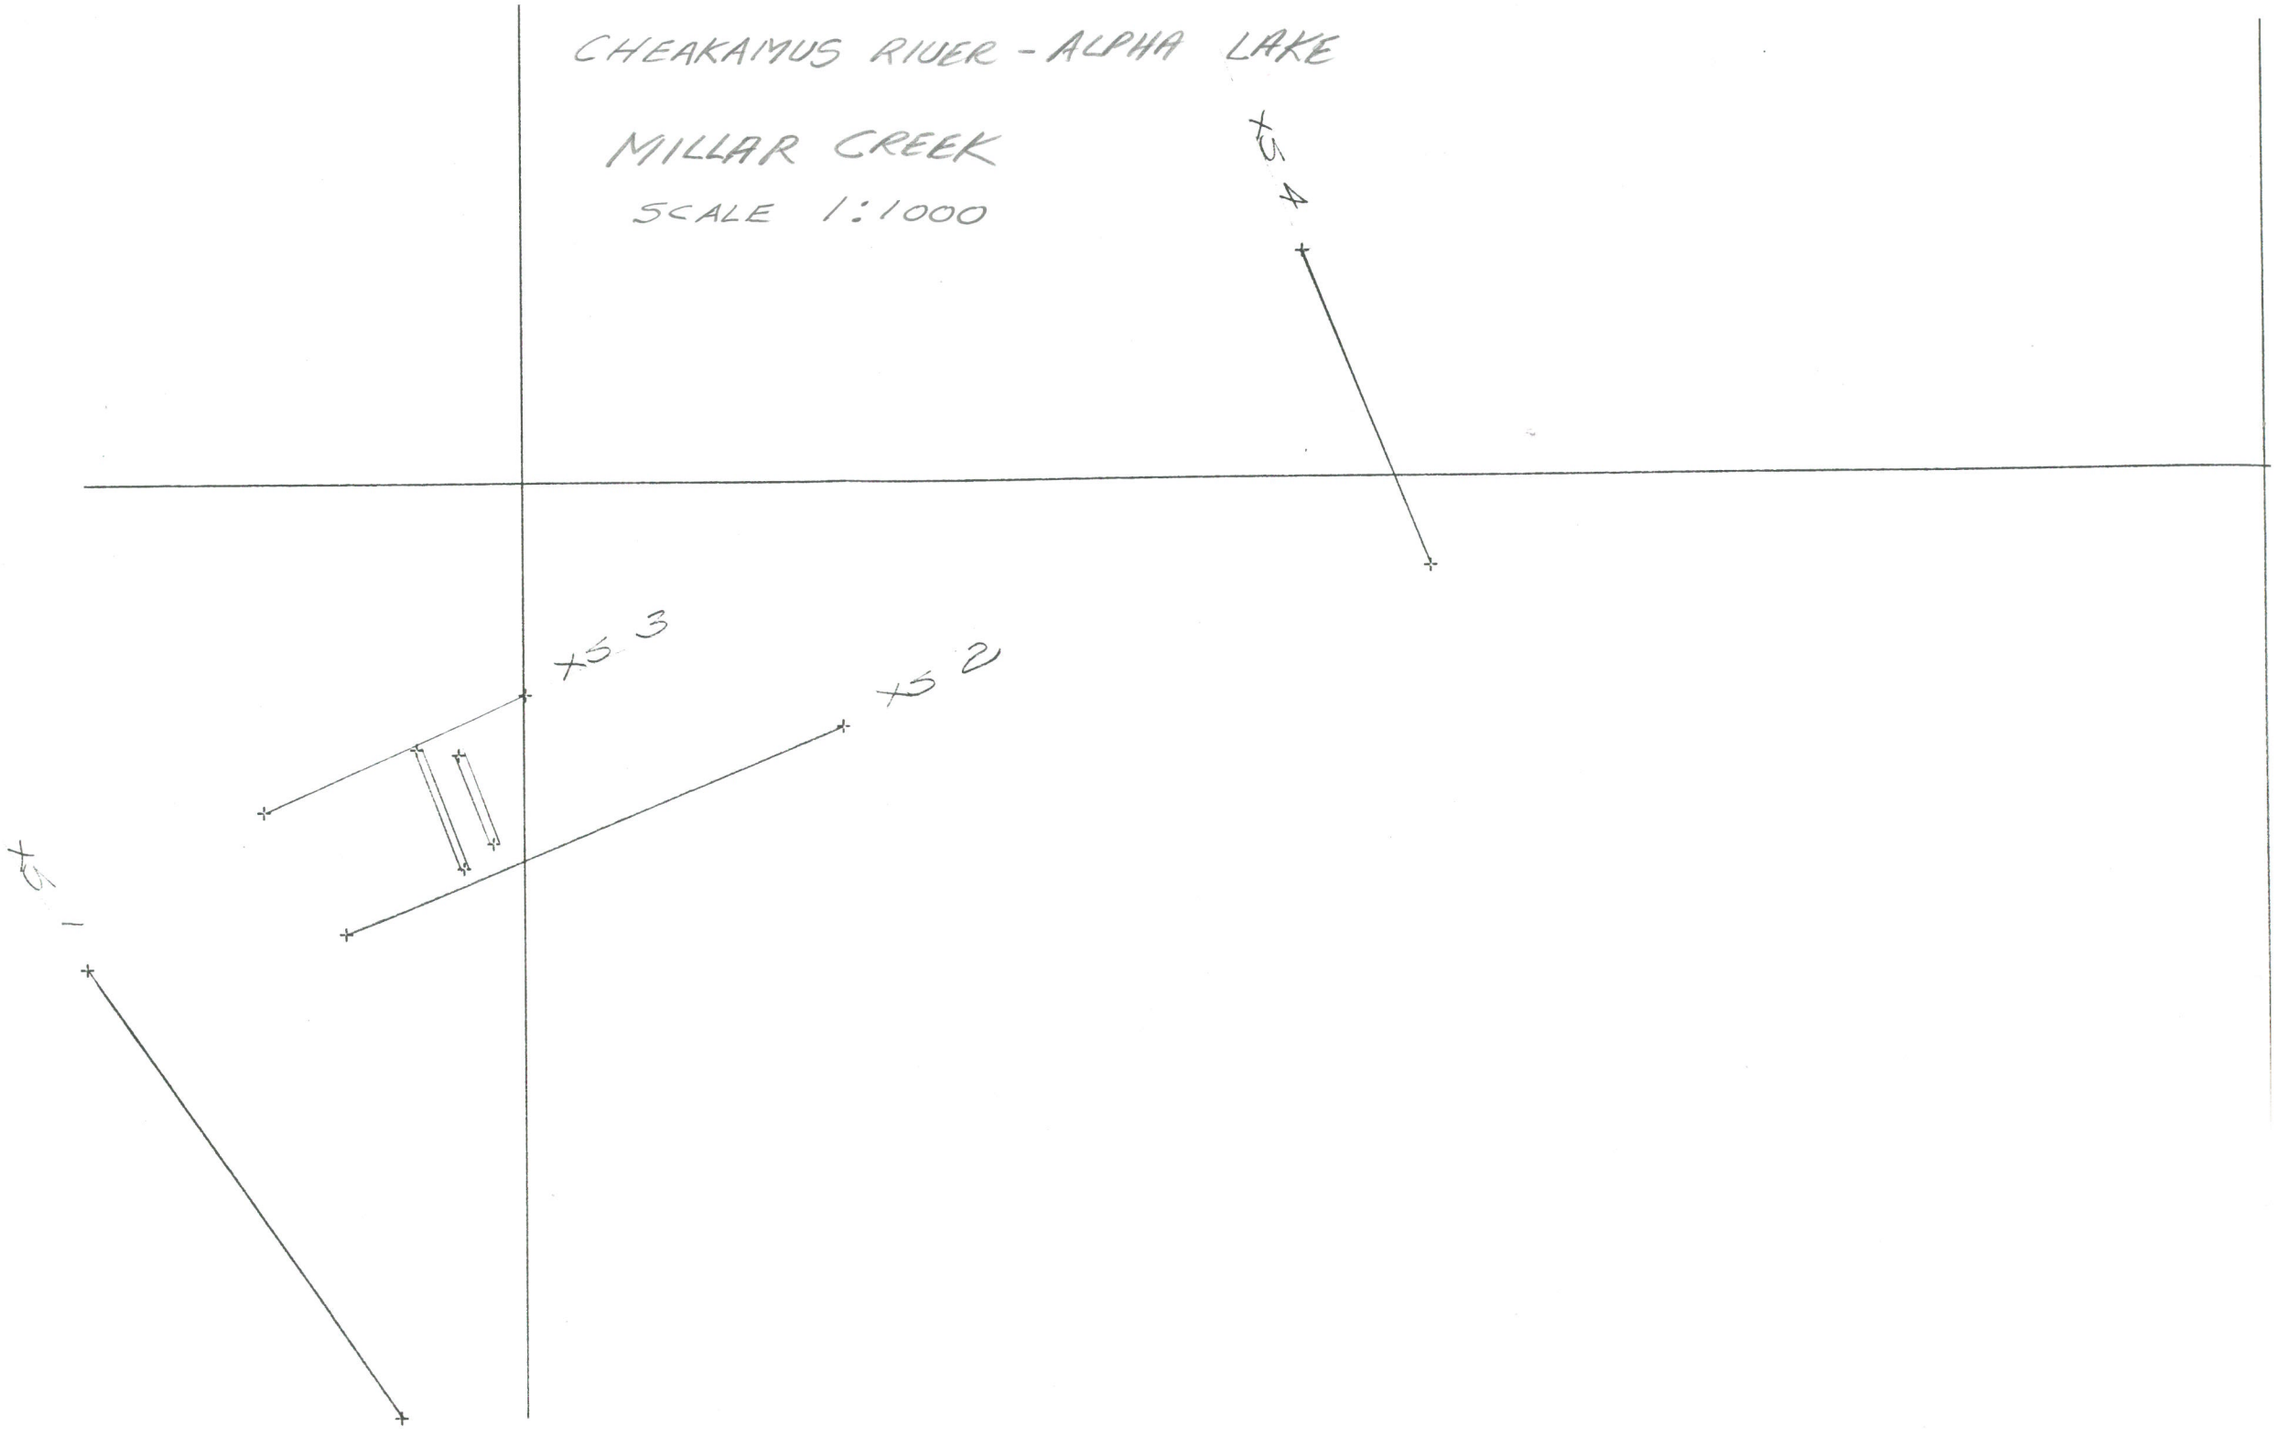


CHEAKAMUS RIVER ⇐ ALPHA LAKE

MILLAR CK XS-3 HSCALE 1:250 VSCALE 1:50

U/S RR

RSTRT 48

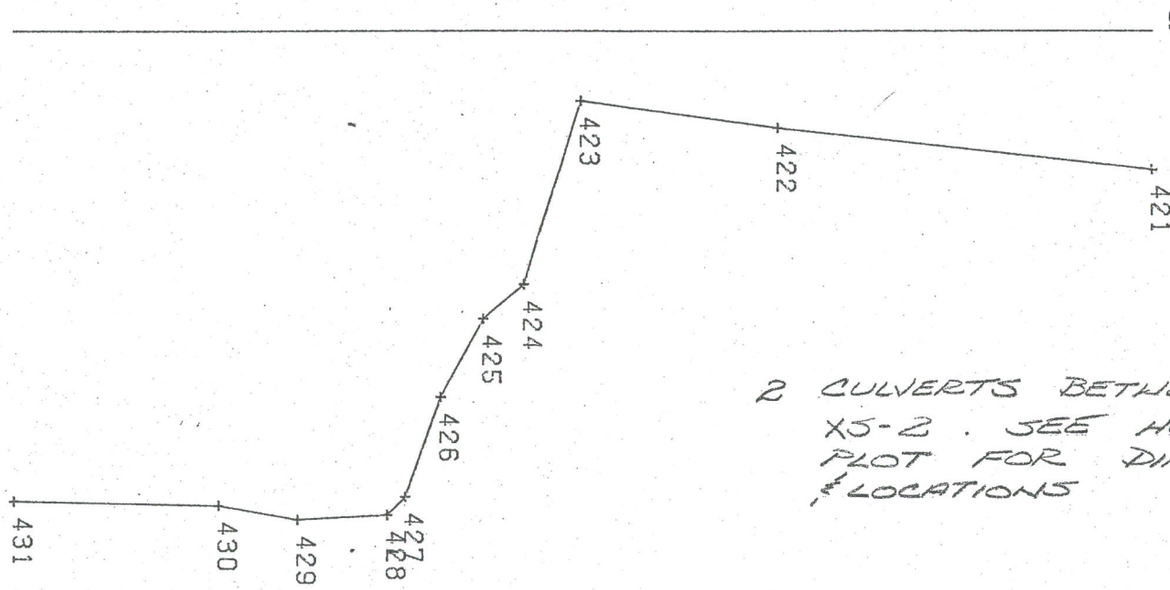

2 CULVERTS BETWEEN XS-3 & XS-2. SEE HORIZONTAL PLOT FOR DIMENSIONS & LOCATIONS


CHEAKAMUS RIVER → ALPHA LAKE

MILLAR CK XS-5 HSCALE 1:250 VSCALE 1:50

D/S HWY 99

RSTRT 46

598.0

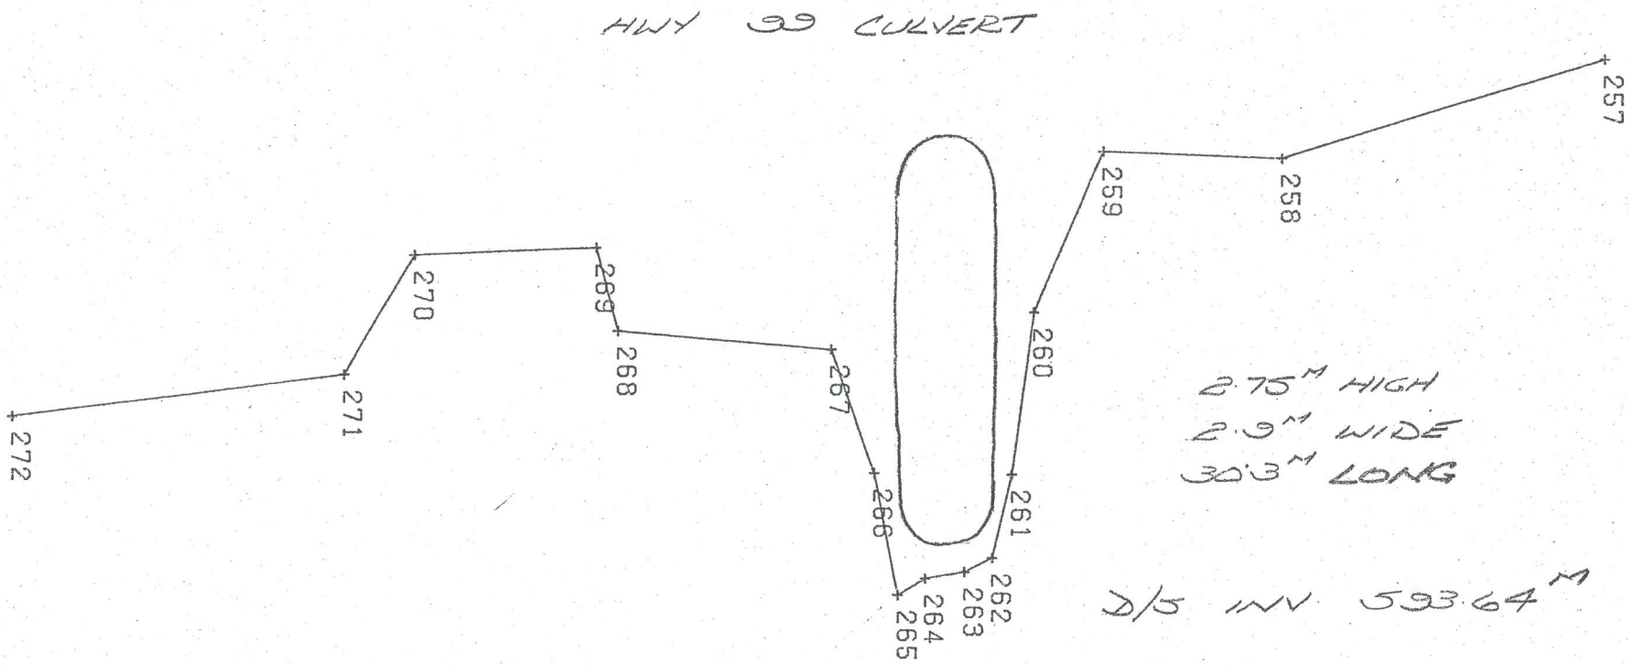


CHEAKAMUS RIVER ⇐ ALPHA LAKE

MILLAR CK XS-6 HSCALE 1:250 VSCALE 1:50

U/S HWY 99

RSTRT 45

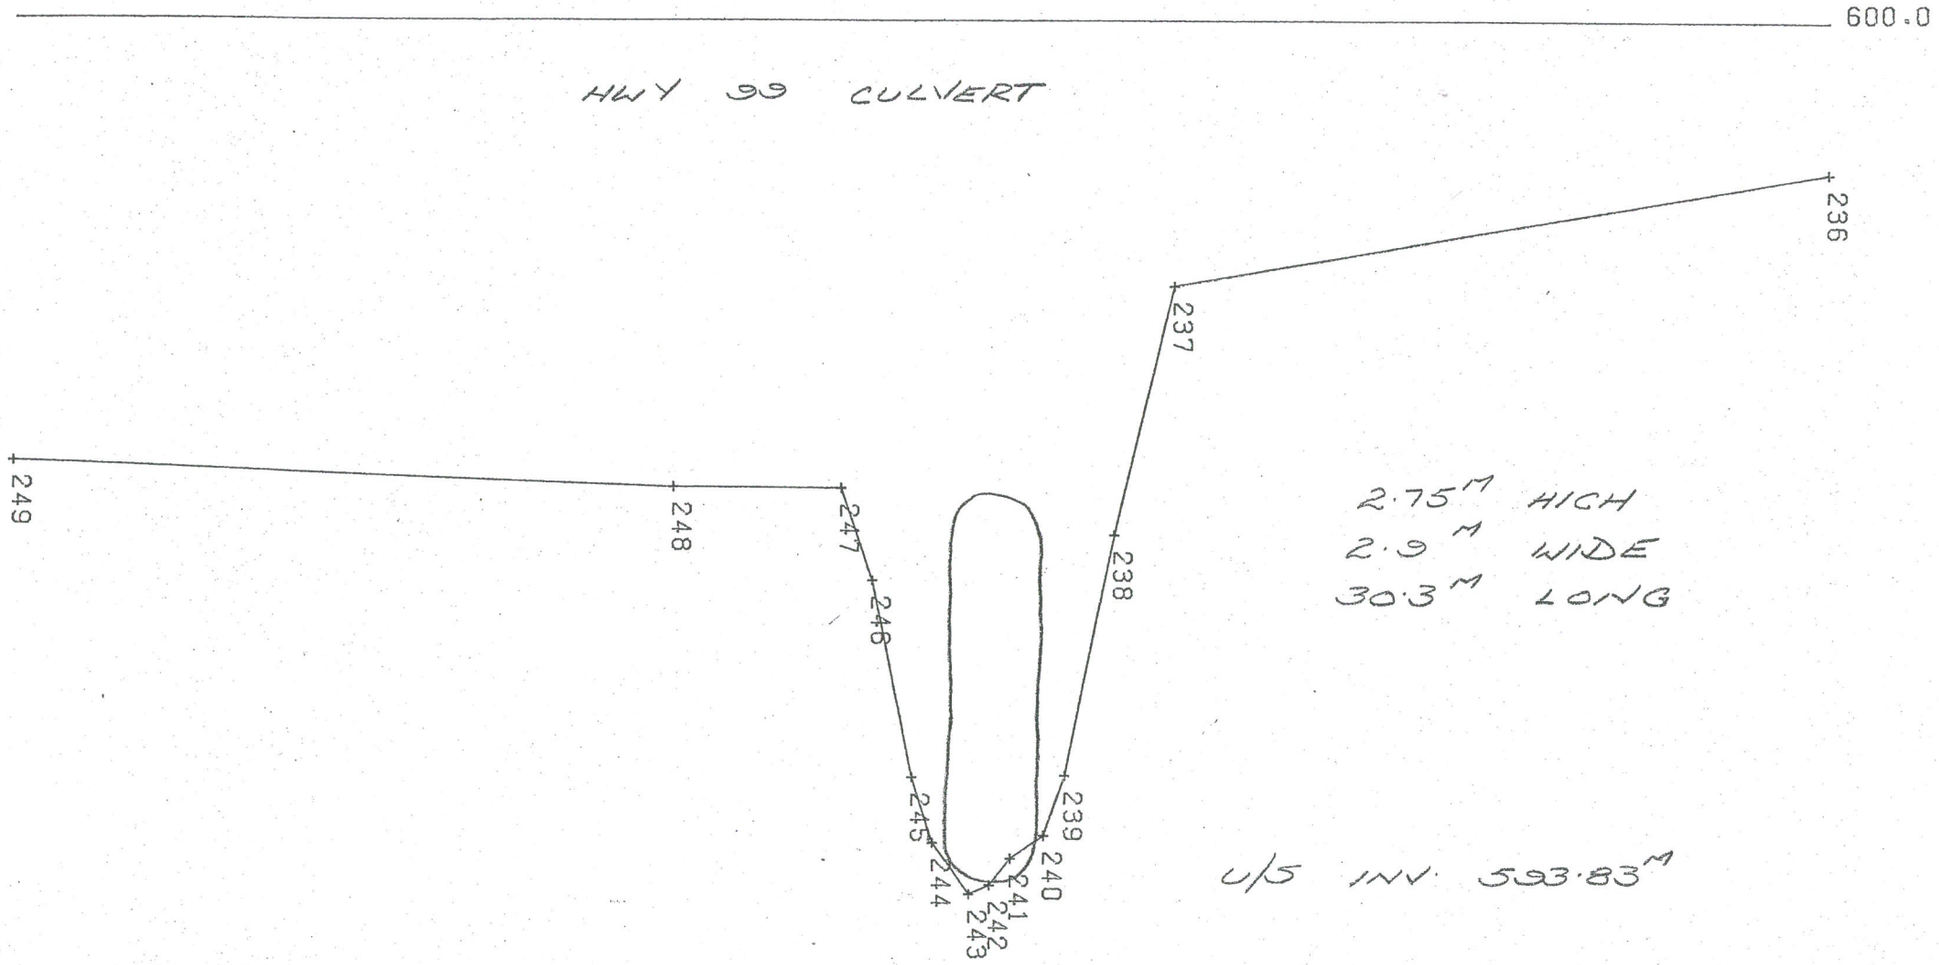


CHEAKAMUS RIVER ⇐ ALPHA LAKE

MILLAR CK XS-9 HSCALE 1:250 VSCALE 1:50

D/S ROAD BRIDGE

RSTRT 42


NEW ROAD BRIDGE

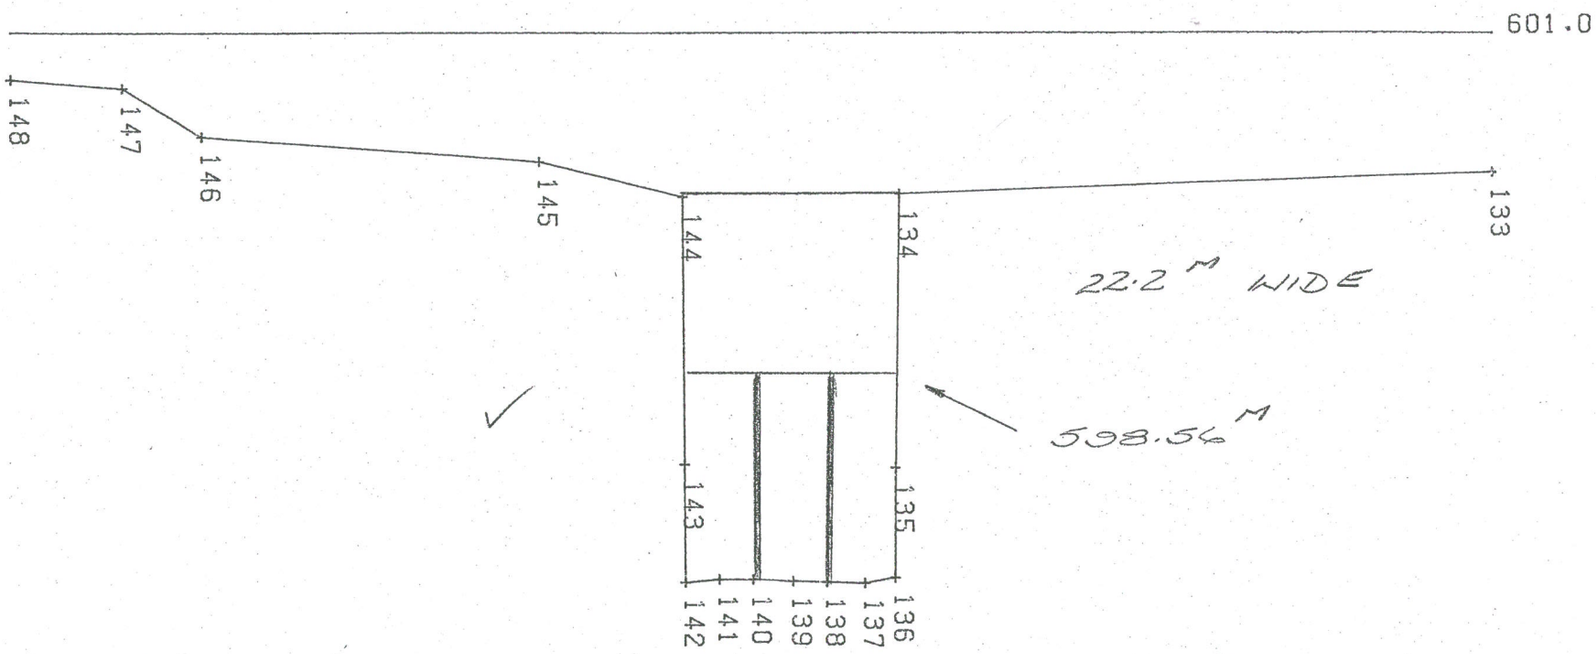

CHEAKAMUS RIVER ⇒ ALPHA LAKE

MILLAR CK XS-10 HSCALE 1"=250 VSCALE 1"=50

U/S ROAD BRIDGE

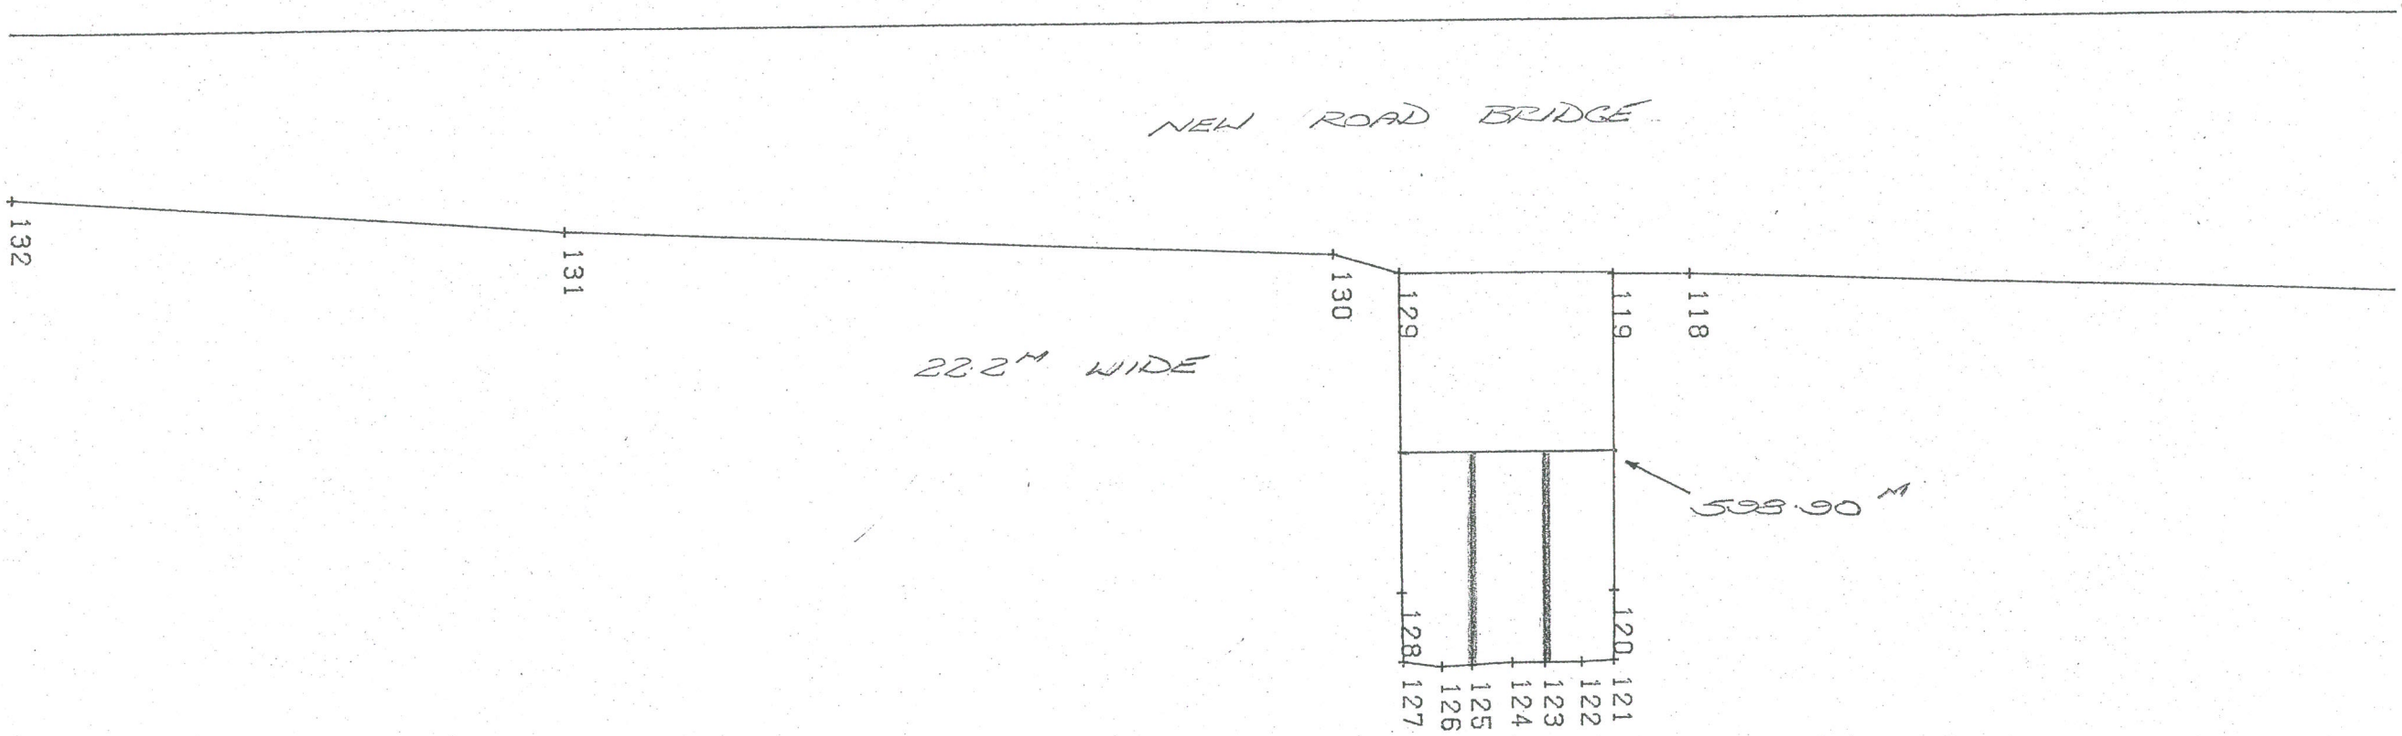


CHEAKAMUS RIVER ⇐ ALPHA LAKE

MILLAR CK XS-13 HSCALE 1:250 VSCALE 1:50

D/S RR

R/R BRIDGE

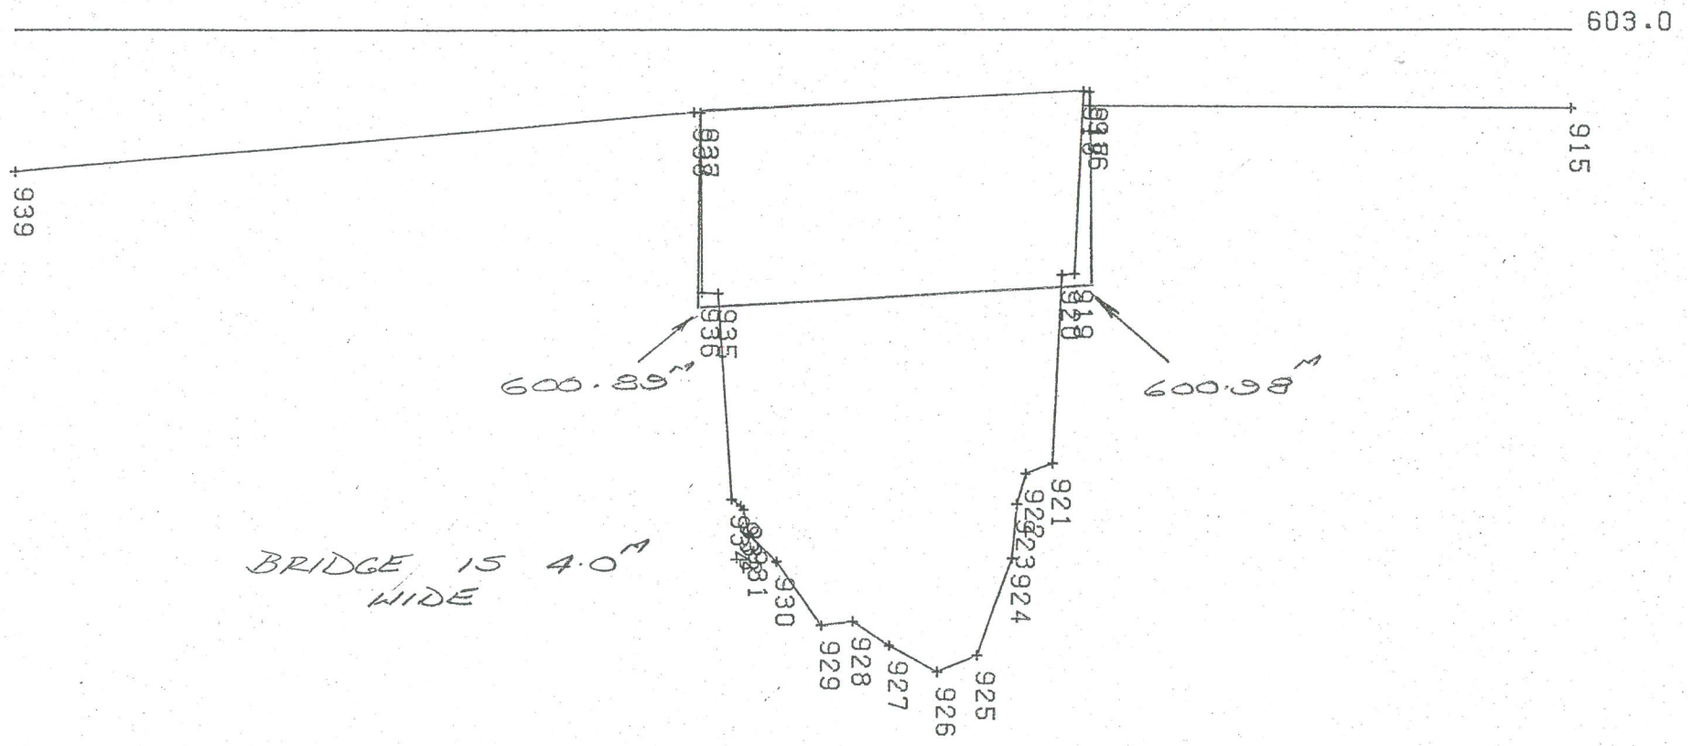


CHEAKAMUS RIVER – ALPHA LAKE

MILLAR CK XS-15 HSCALE 1:250 VSCALE 1:50

U/S BRIDGE

603.0

BRIDGE IS 5.0 M WIDE

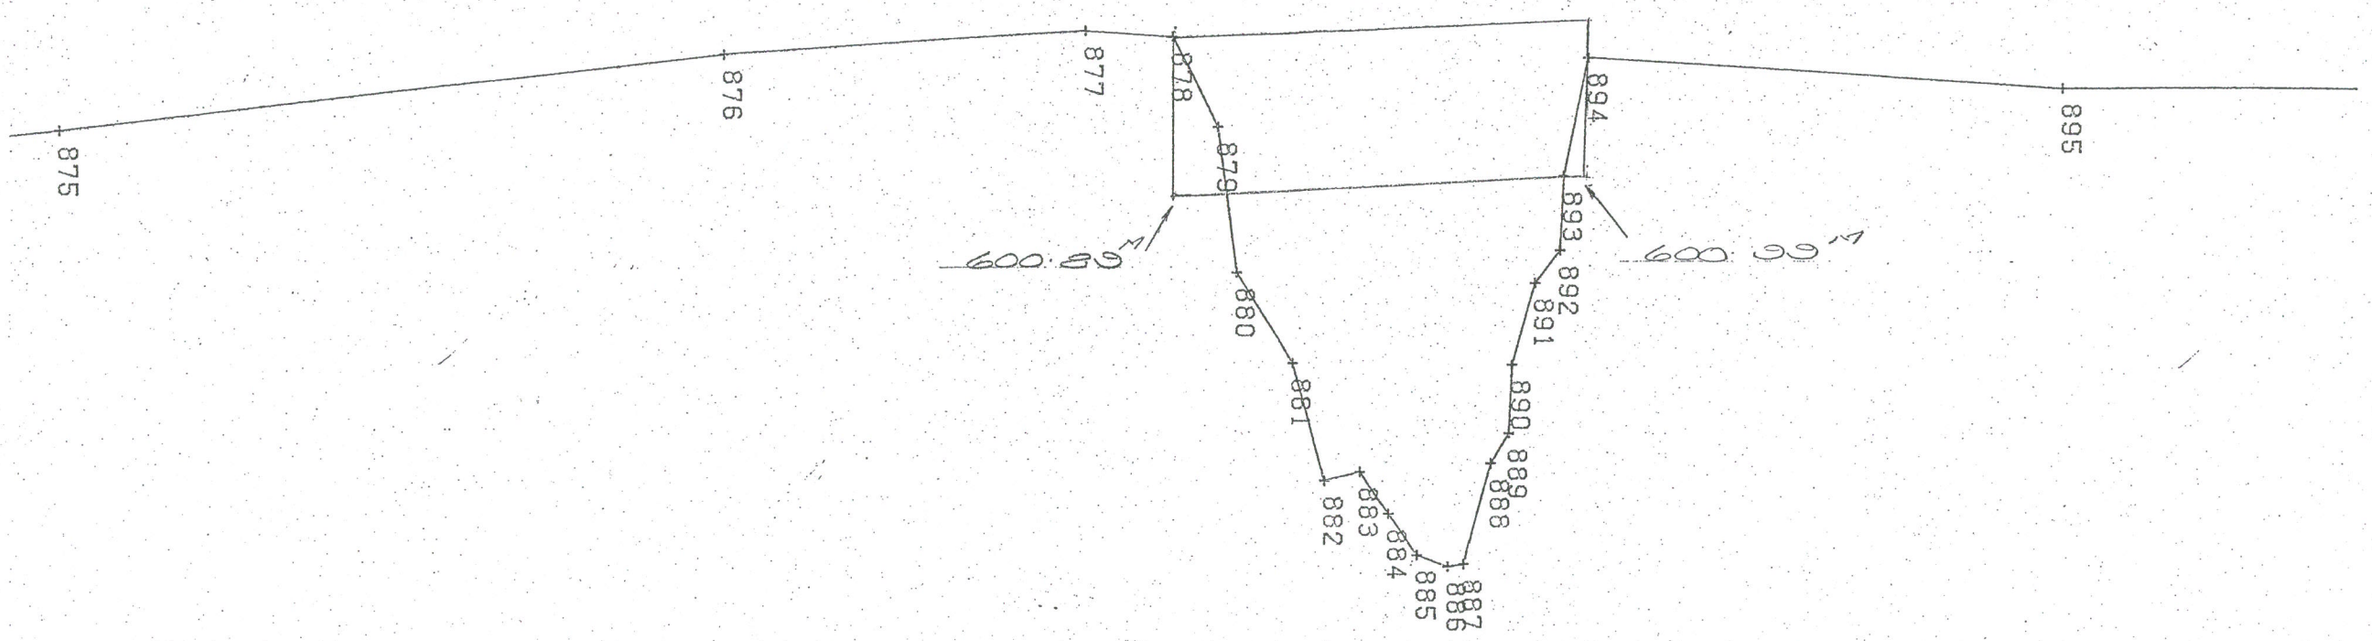


CHEAKAMUS RIVER → ALPHA LAKE

MILLAR CK XS-28 HSCALE 1:250 VSCALE 1:50

D/S CULVERT

PSTRT 23

633.0

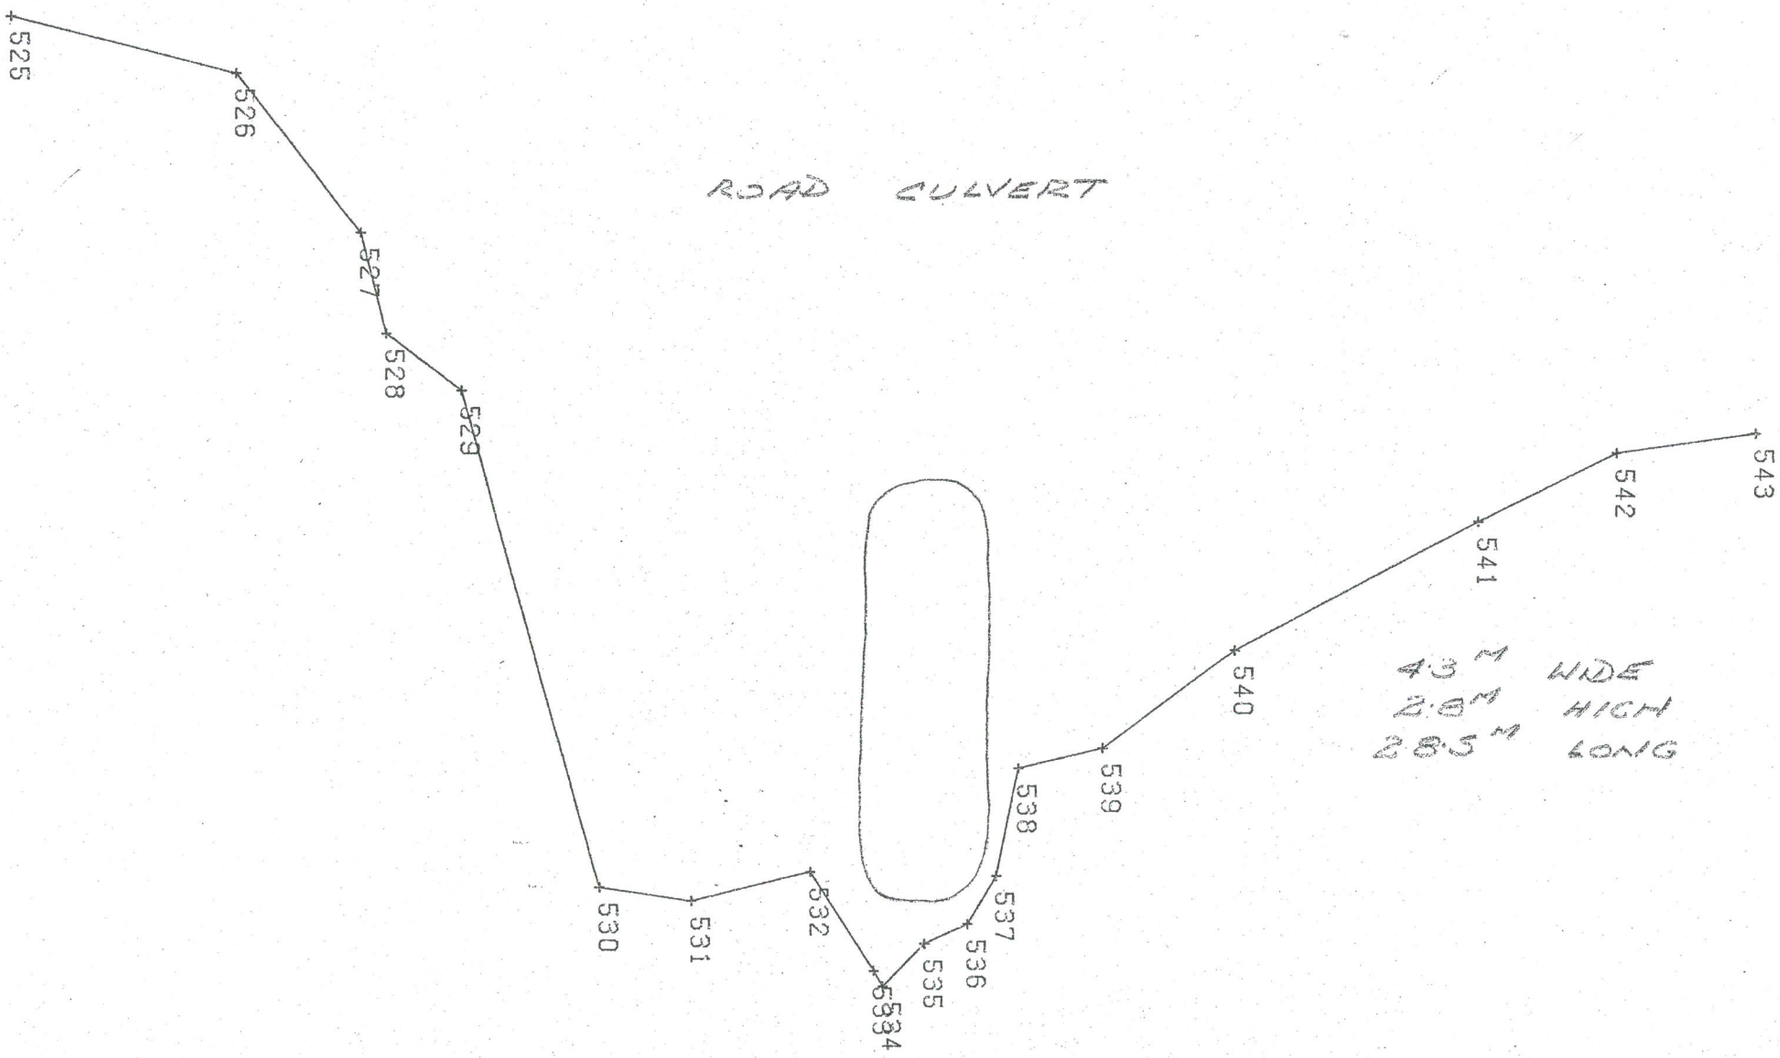

CHEAKAMUS RIVER + ALPHA LAKE

MILLAR CK XS-29 HSCALE 1:250 VSCALE 1:50

U/S CULVERT

RSTRT 22

632.0

ROAD CULVERT

