NOTE:


This information is considered historical as it represents channel conditions and configuration at the time of the survey only. User must accept responsibility of ensuring that the accuracy and completeness of provided data is suitable for the needs of the project or study. It is provided "as is" without warranty of any kind, whether express or implied. Under no circumstances will the Government of British Columbia be liable to any person or business entity for any direct, indirect, special, incidental, consequential, or other damages based on any use of this information.

NITA LAKE - ALPHA LAKE

NA XS-1

U/S BRIDGE

HSCALE 1:250 VSCALE 1:50

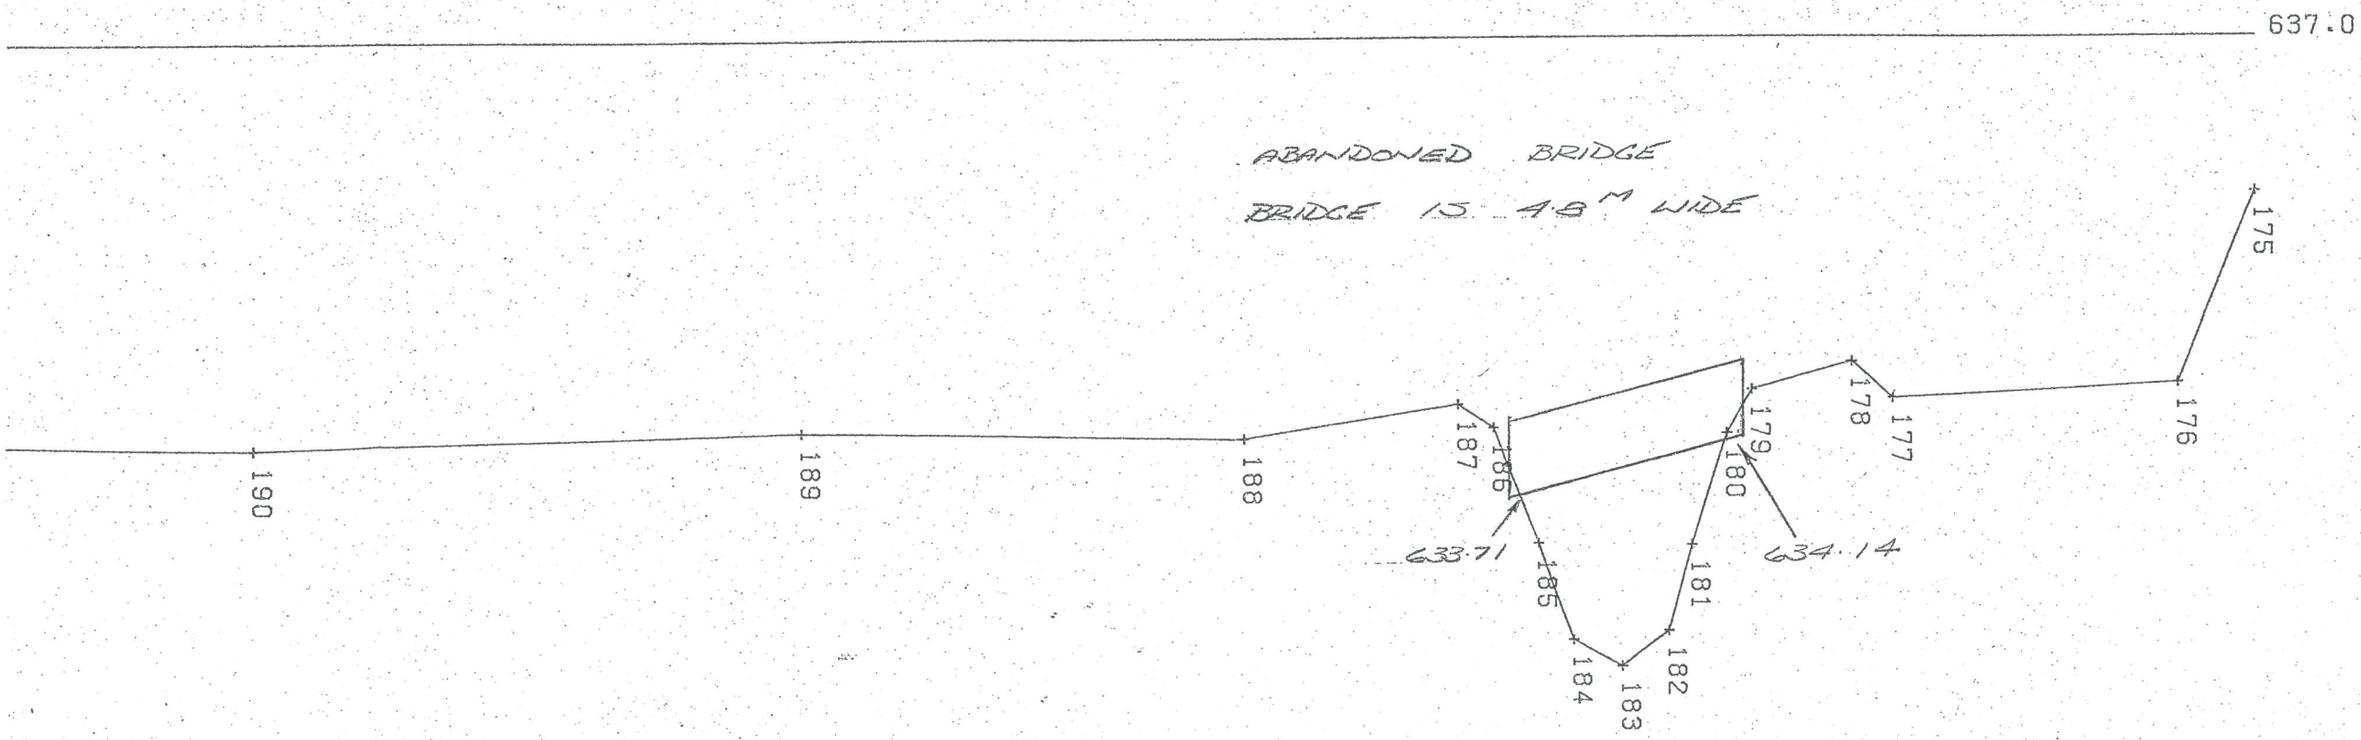


NITA LAKE - ALPHA LAKE

NA XS-2

HSCALE 1:250 VSCALE 1:50

D/S BRIDGE

RSTRT 9

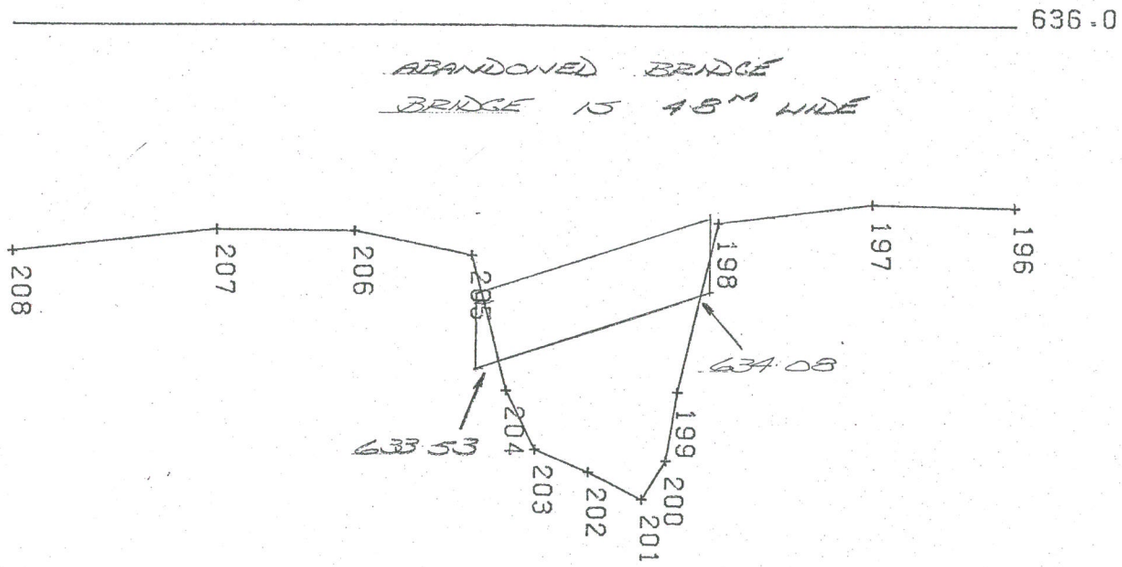

NITA LAKE - ALPHA LAKE

NA XS-4


HSCALE 1:250 VSCALE 1:50

U/S BRIDGE

RSTRT 11

636.0

BRIDGE IS 4.1M WIDE

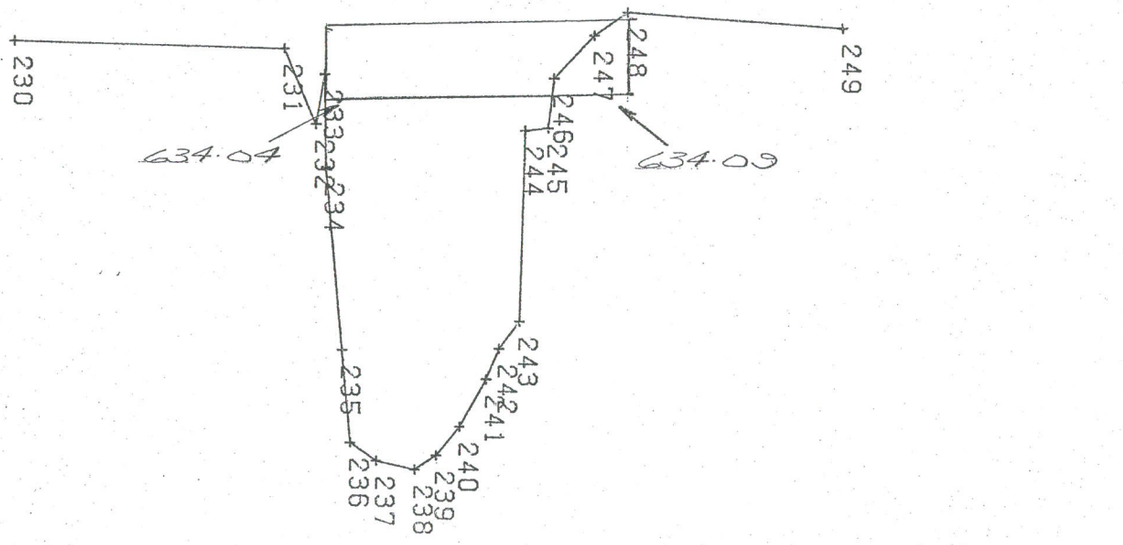


NITA LAKE - ALPHA LAKE

NA XS-5 HSCALE 1:250 VSCALE 1:50

D/S BRIDGE

RSTRT 12

BRIDGE IS 4.1 M WIDE

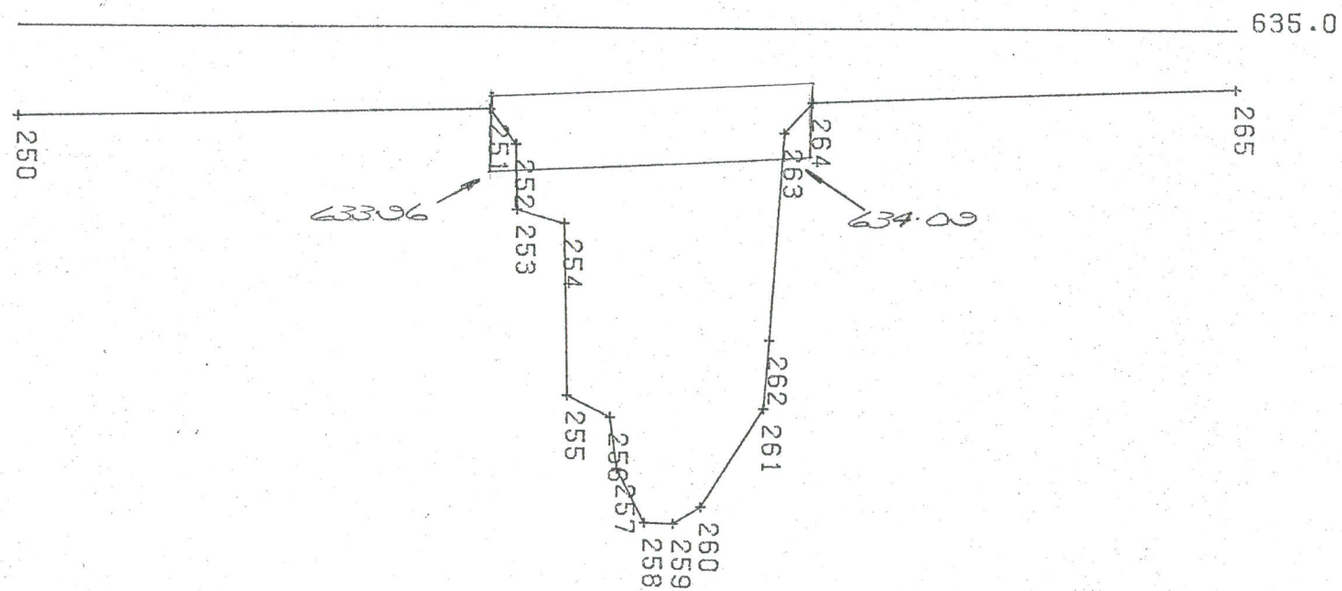


NITA LAKE - ALPHA LAKE

NA XS-6

D/S BRIDGE

HSCALE 1:250 VSCALE 1:50

RSTRT 13

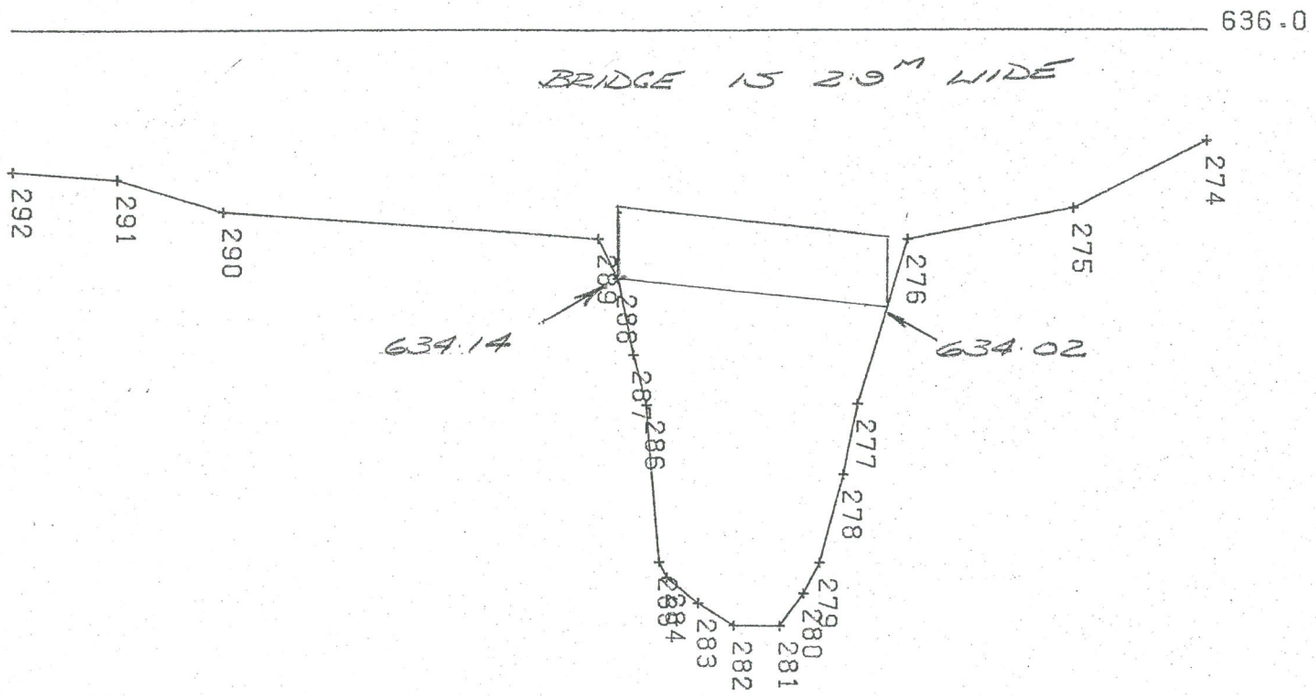


NITA LAKE - ALPHA LAKE

NA XS-9

U/S BRIDGE

HSCALE 1:250 VSCALE 1:50

RSTRT 16

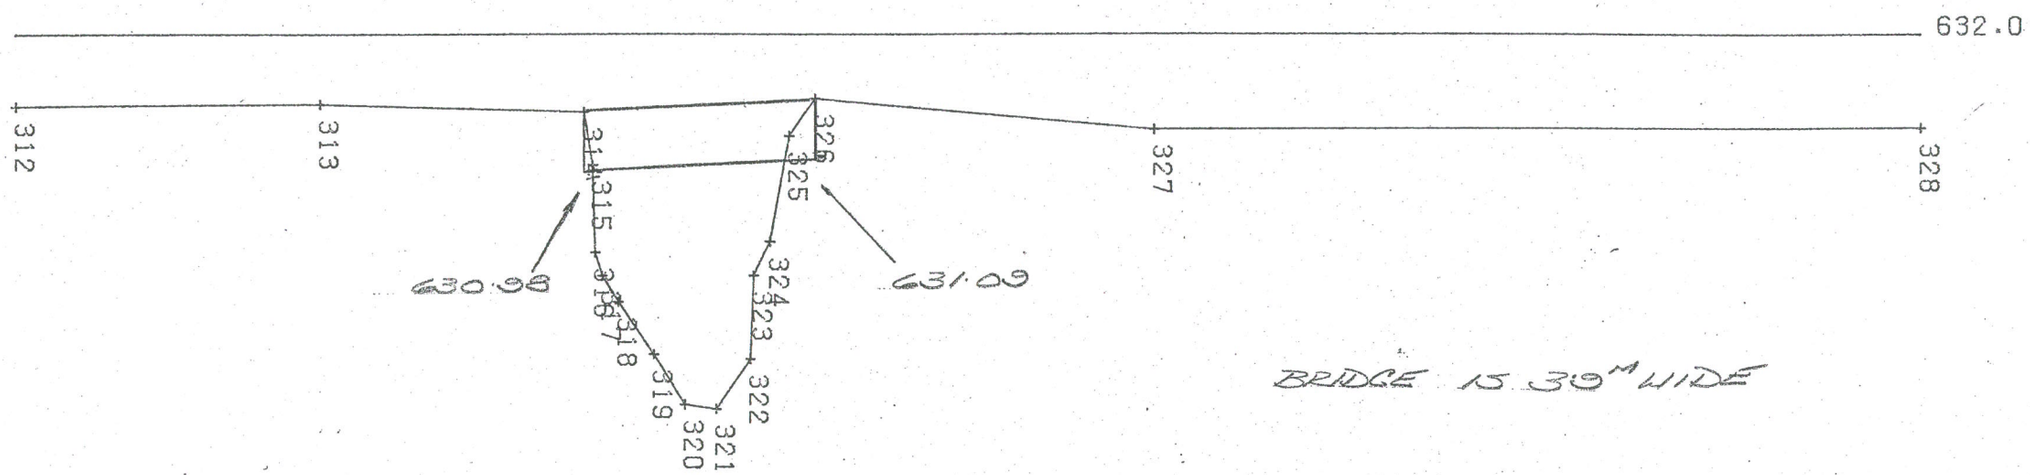

BRIDGE IS 39M WIDE

NITA LAKE - ALPHA LAKE

RSTRT 17

NA XS-10
D/S BRIDGE

HSCALE 1:250 VSCALE 1:50

BRIDGE IS 3.9 M WIDE

