
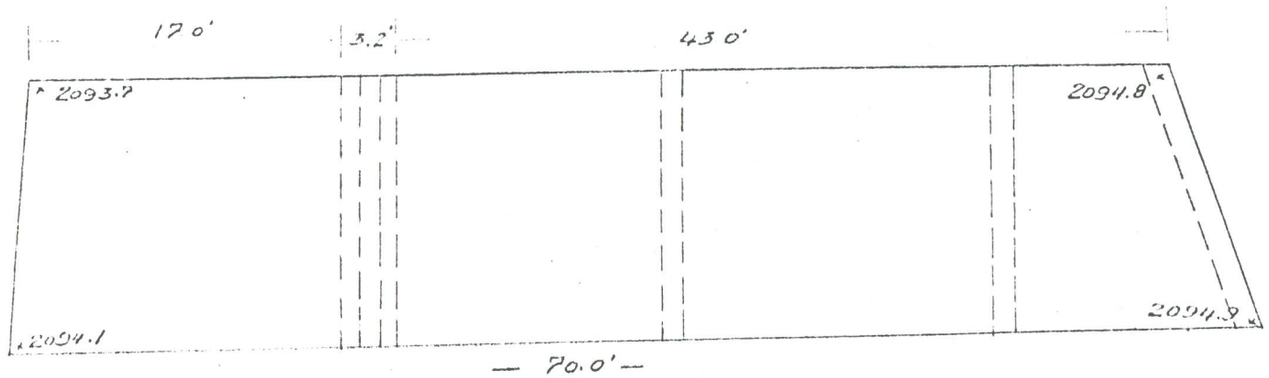


XS 9

XS 10

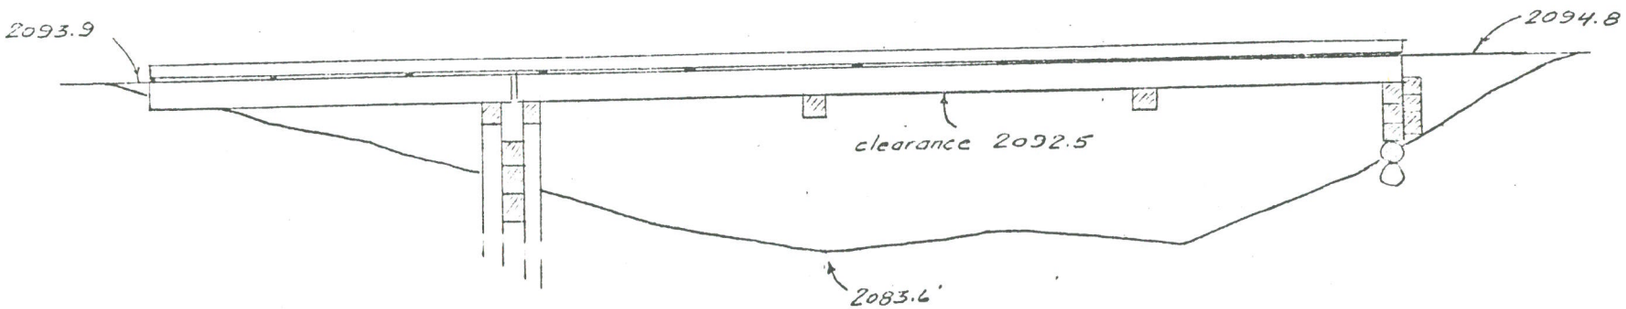

Bridge @ Power line crossing

NOTE:

This information is considered historical as it represents channel conditions and configuration at the time of the survey only. User must accept responsibility of ensuring that the accuracy and completeness of provided data is suitable for the needs of the project or study. It is provided "as is" without warranty of any kind, whether express or implied. Under no circumstances will the Government of British Columbia be liable to any person or business entity for any direct, indirect, special, incidental, consequential, or other damages based on any use of this information.


BRITISH COLUMBIA
DEPARTMENT OF LANDS, FORESTS, AND WATER RESOURCES
WATER RESOURCES SERVICE
WATER INVESTIGATIONS BRANCH


TO ACCOMPANY REPORT ON

Fitzsimmons Creek

77-FDC-1

SCALE: VERT. 1" = 10 feet HOR. 1" = 10 feet	DATE May 1977
ENGINEER	
FILE No.	DWG. No.

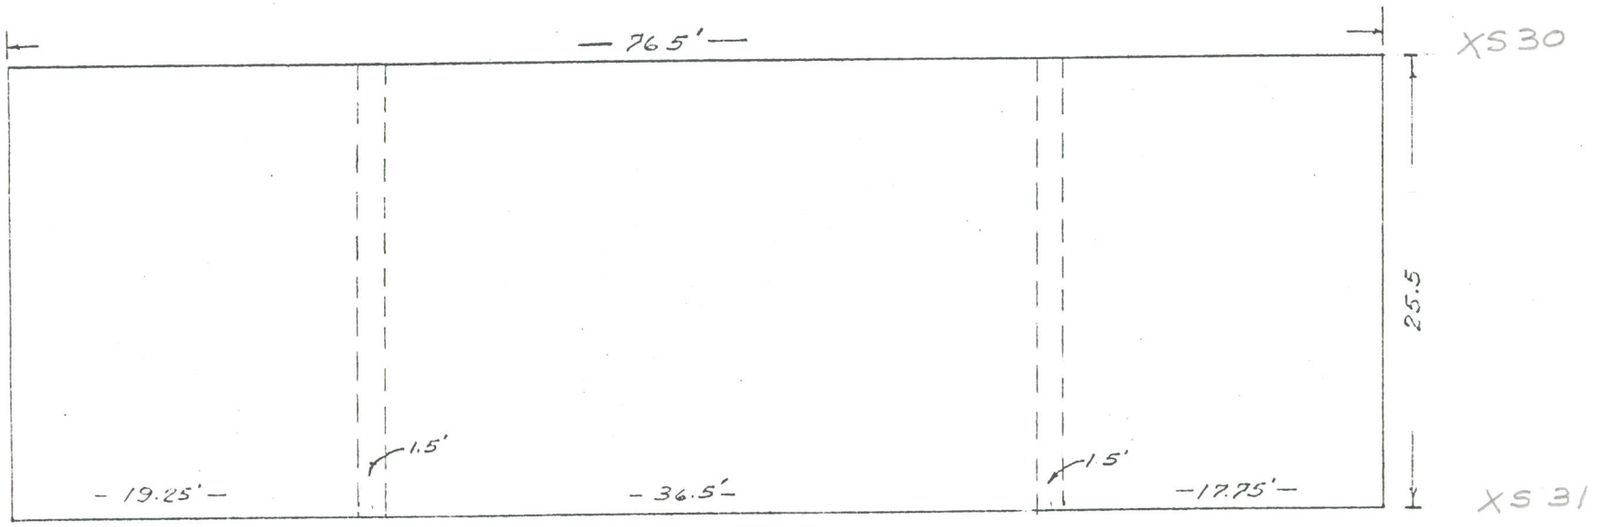

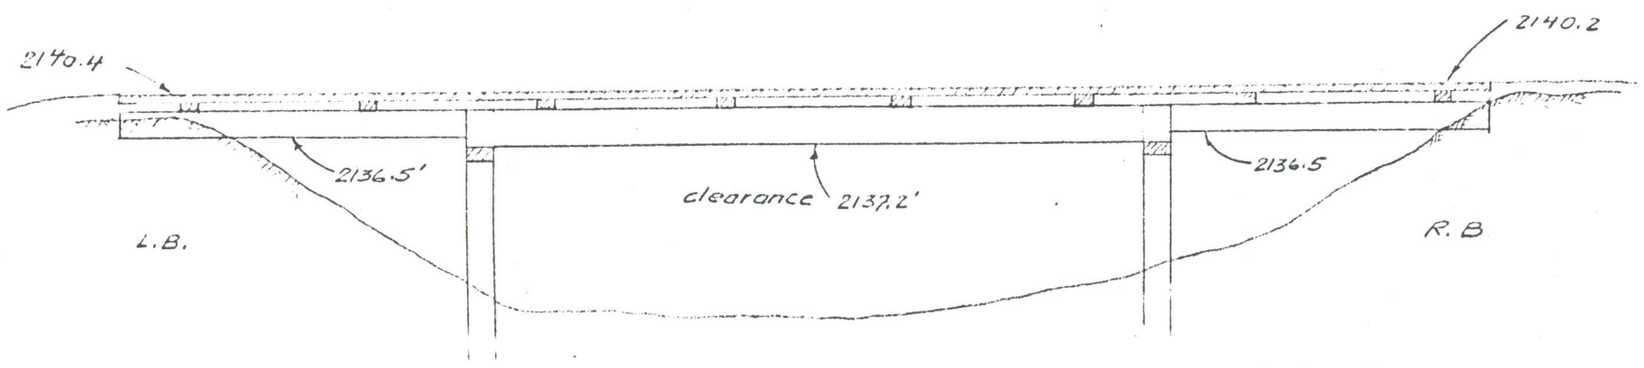

Bridge @ White Gold Estate Subdivision


BRITISH COLUMBIA
DEPARTMENT OF LANDS, FORESTS, AND WATER RESOURCES
WATER RESOURCES SERVICE
WATER INVESTIGATIONS BRANCH


TO ACCOMPANY REPORT ON

Fitzsimmons Creek

YY-FDC-1

SCALE: VERT. 1" - 10 feet HOR. 1" - 10 feet	DATE May 1977
	ENGR.
FILE No.	DWG. No.

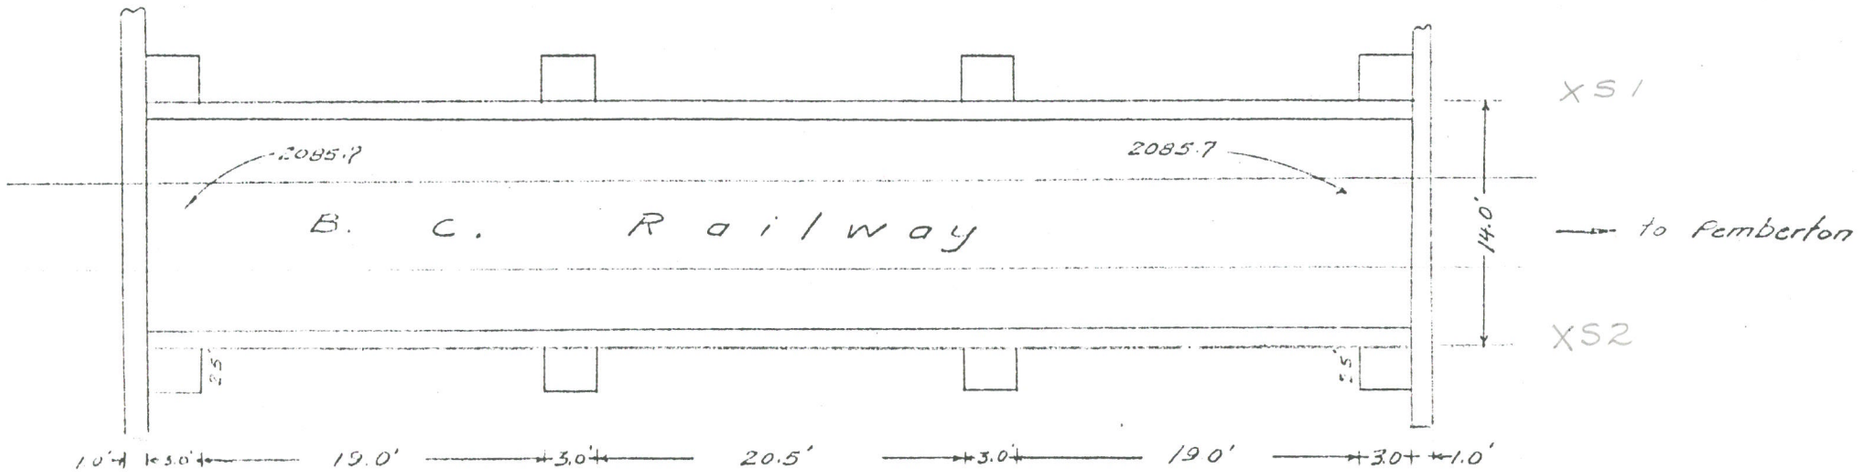

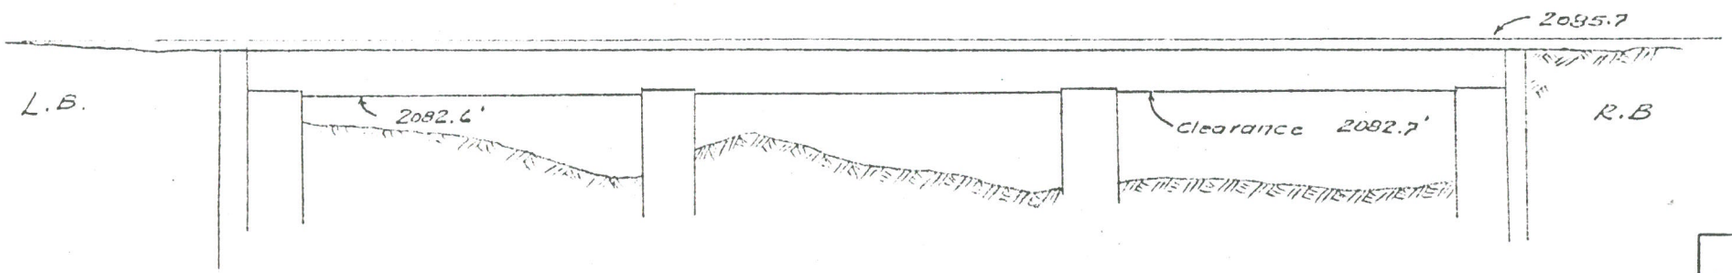

BRITISH COLUMBIA
DEPARTMENT OF LANDS, FORESTS, AND WATER RESOURCES
WATER RESOURCES SERVICE
WATER INVESTIGATIONS BRANCH

TO ACCOMPANY REPORT ON

Fitzsimmons Creek 1977

77 - FDC - 1

SCALE, VERT. 1" = 10 feet HOR. 1" = 10 feet	DATE May 1977
	ENGINEER
FILE No.	DWG. No.