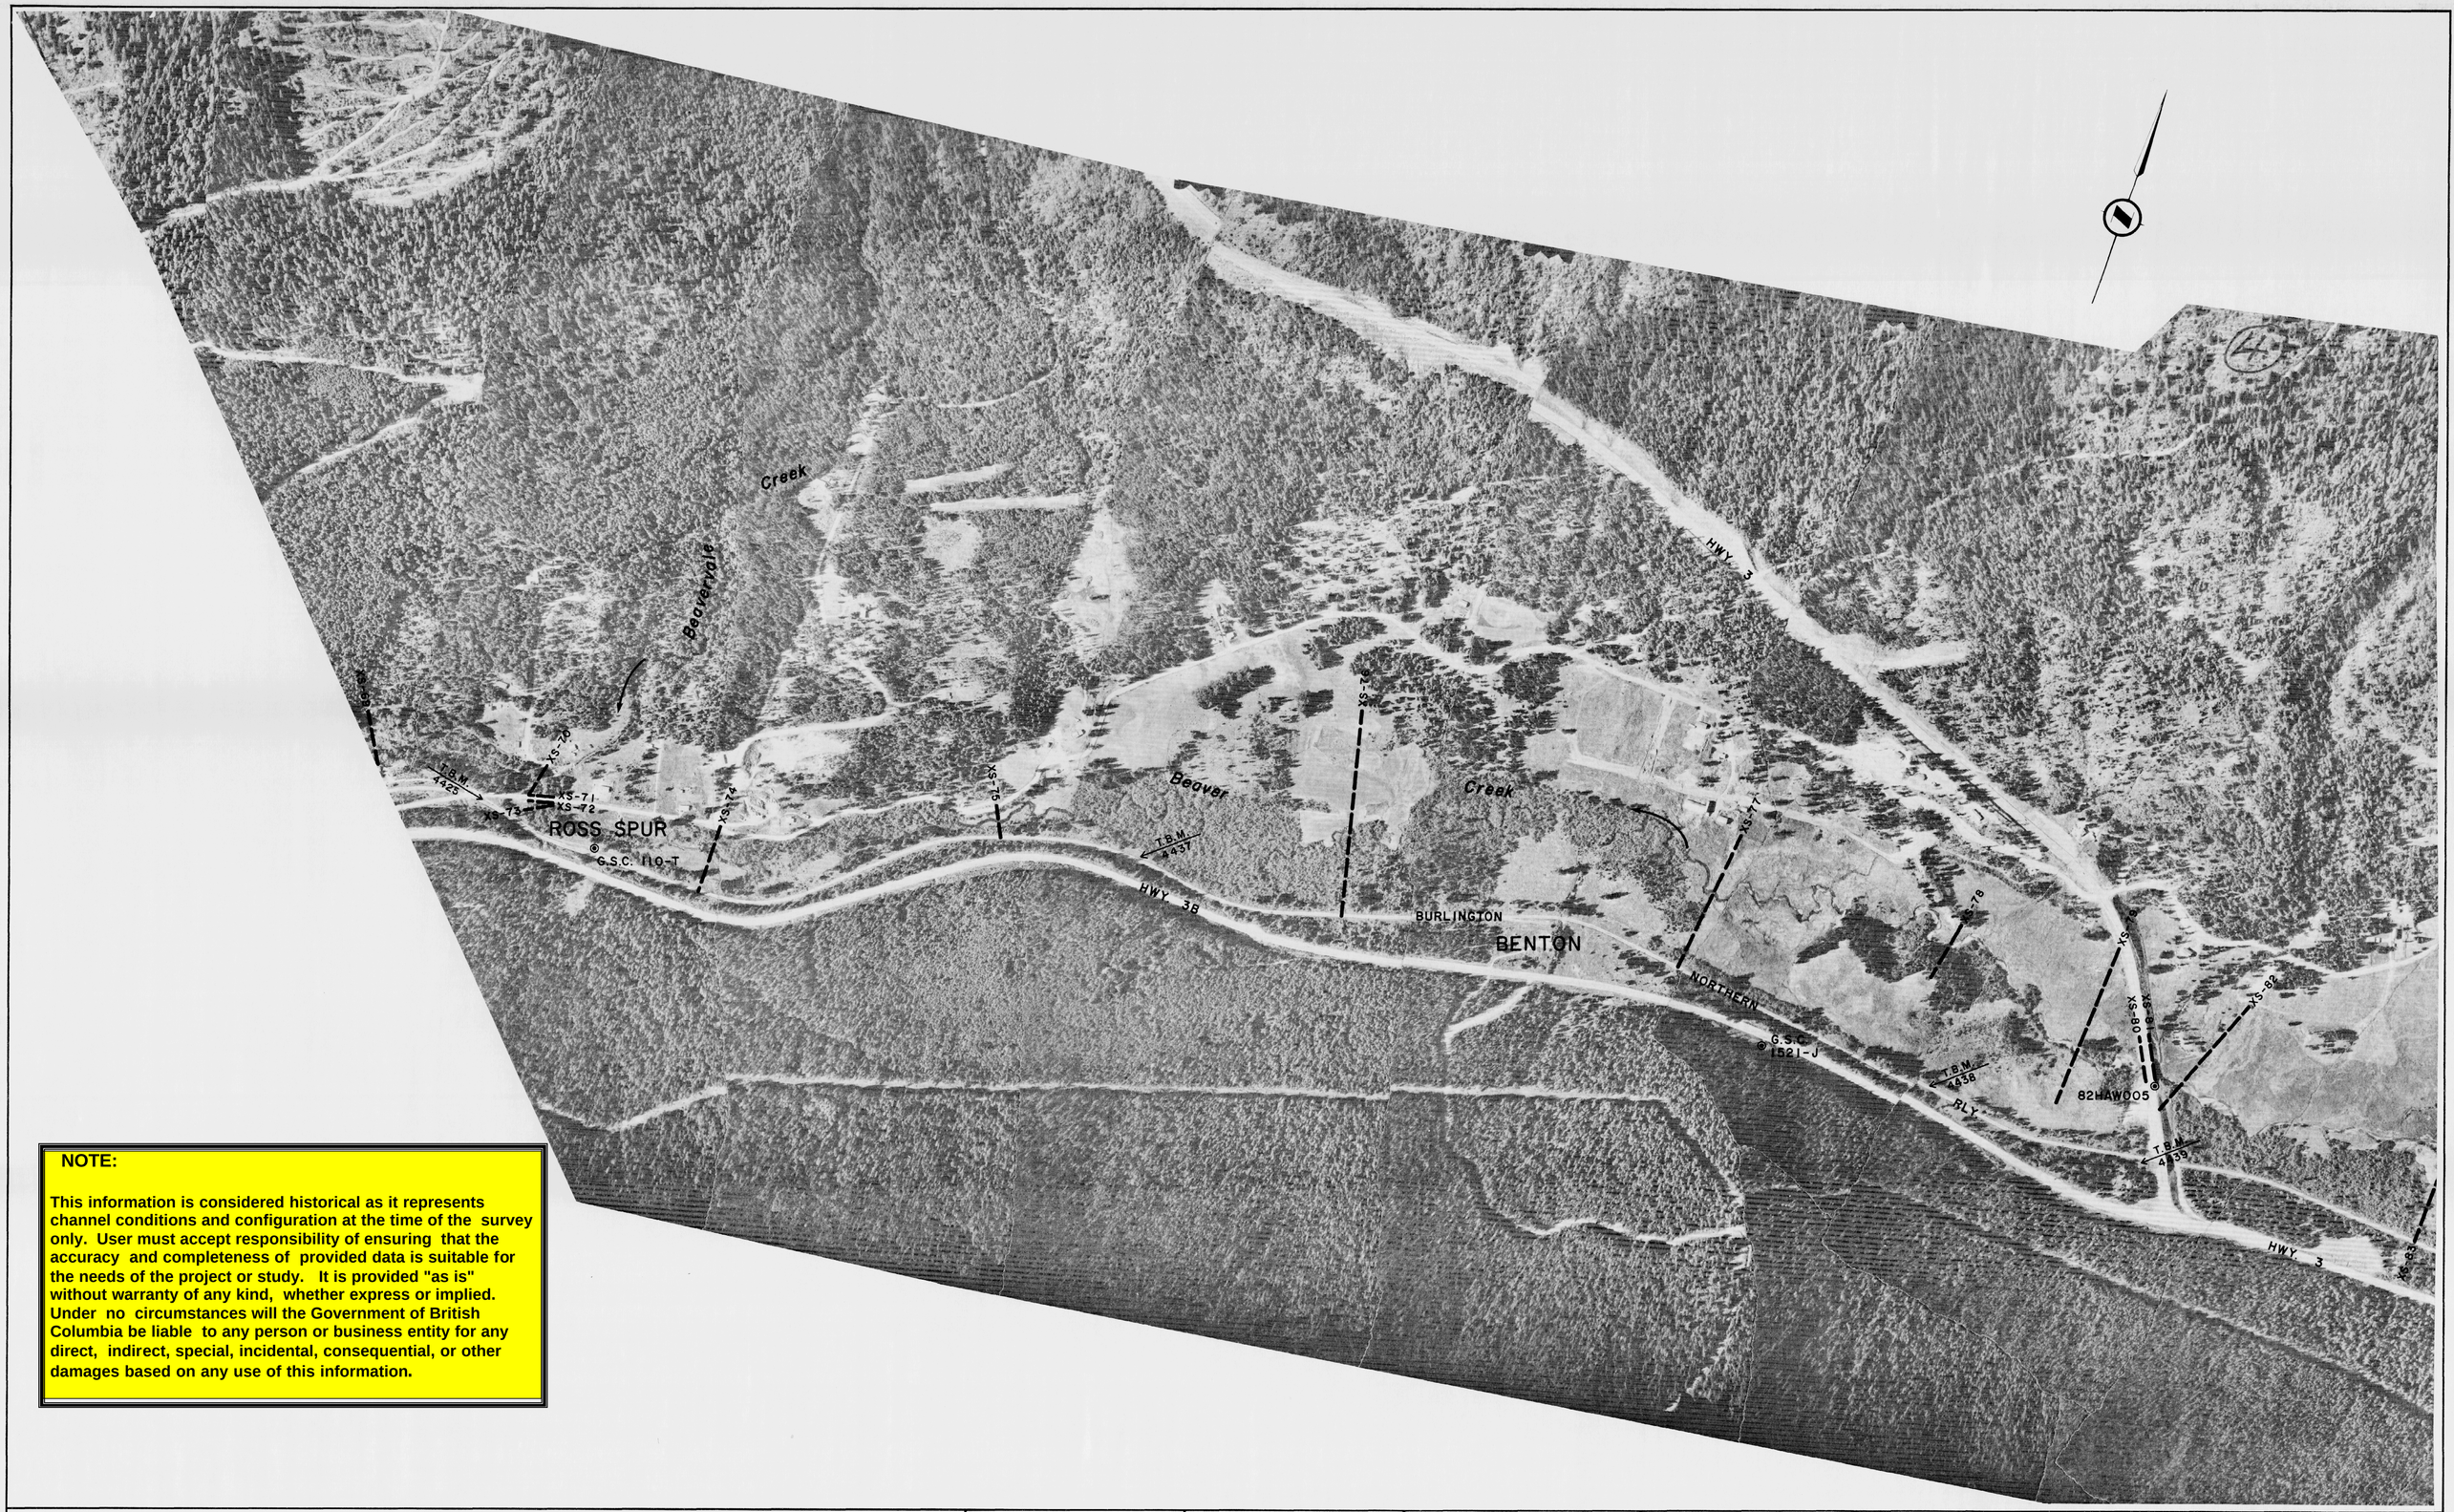


NOTE:

This information is considered historical as it represents channel conditions and configuration at the time of the survey only. User must accept responsibility of ensuring that the accuracy and completeness of provided data is suitable for the needs of the project or study. It is provided "as is" without warranty of any kind, whether express or implied. Under no circumstances will the Government of British Columbia be liable to any person or business entity for any direct, indirect, special, incidental, consequential, or other damages based on any use of this information.

NOTES

This uncontrolled mosaic was prepared by Surveys Subsection, Planning and Surveys Section, Water Management Branch, Ministry of Environment, Province of British Columbia.

AIR PHOTOGRAPHS:
Roll No. B.C. 81102: Frames 119-185 inclusive.
Date of photography: August 20, 1981.
Photo Scale: Approx. 1:10 000
Discrepancies in scale and detail along adjoining sheet edges may be apparent in this uncontrolled mosaic. Location of river cross-sections are photo-identified only. Each cross-section is marked on right and left bank using bridge butts.

REFERENCE MARKS:

	Elevation
G.S.C. 110-T	676.348
G.S.C. 1521-J	690.036
W.R.S. 82HAW005	692.942
T.B.M. 4425	671.211
T.B.M. 4437	682.531
T.B.M. 4438	685.551
T.B.M. 4439	686.475

Elevations are in metres and are referred to the Canadian Geodetic Datum.

LEGEND

- TRIANGULATION STATION
- REFERENCE MONUMENT (P.CON or P.ROCK)
- 50 000 HORIZ. CONTROL POINT
- 60 000 VERT. CONTROL POINT
- AIR PHOTO CENTER
- ROAD, TRAIL, CREEK, CREEK INTERMITTENT, SWAMP
- BOUNDARIES: BASIN, SUB BASIN

STORAGE LICENCES

LICENCE	PRIORITY DATE	AUTHORIZED ACRE-FEET	DEVELOPED ACRE-FEET

REFERENCES

DWG No.	DESCRIPTION	DATE
82F.013-4-3	Beaver Creek Mapping Project 81-088 T/C Scale 1:5000	Oct.1981
82F.013-4-4		

REVISIONS

No.	DESCRIPTION	DATE

SURVEYED T. DIGNAN
DATE JUNE, 1982
COMPILED B. BOYD
CHECKED
DATE NOV., 1982
DRAWN
CHECKED
DATE NOV., 1982
ENGINEER

Province of British Columbia
Ministry of Environment
WATER MANAGEMENT BRANCH

FLOODPLAIN MAPPING PROGRAM
UNCONTROLLED MOSAIC
OF
BEAVER CREEK
SHOWING LOCATION OF CROSS-SECTIONS

APPROVED _____ HEAD SURVEYS SUBSECTION
DATE NOV., 1982

FILE No.
Branch 0310213-2
Section S.S. 3
SURVEY PROJECT No. 82-FDC-3
N.T.S. Map No. 82 F/3,4
SCALE 1:4850 (approx.)
DRAWING No. 5384-4
SHEET 4 of 5

BCCL-4996 E-DP

DD