
NOTE - ALL DECK ELEVATIONS IN RED

BRIDGE IS 5.0 WIDE


NOTE:

This information is considered historical as it represents channel conditions and configuration at the time of the survey only. User must accept responsibility of ensuring that the accuracy and completeness of provided data is suitable for the needs of the project or study. It is provided "as is" without warranty of any kind, whether express or implied. Under no circumstances will the Government of British Columbia be liable to any person or business entity for any direct, indirect, special, incidental, consequential, or other damages based on any use of this information.

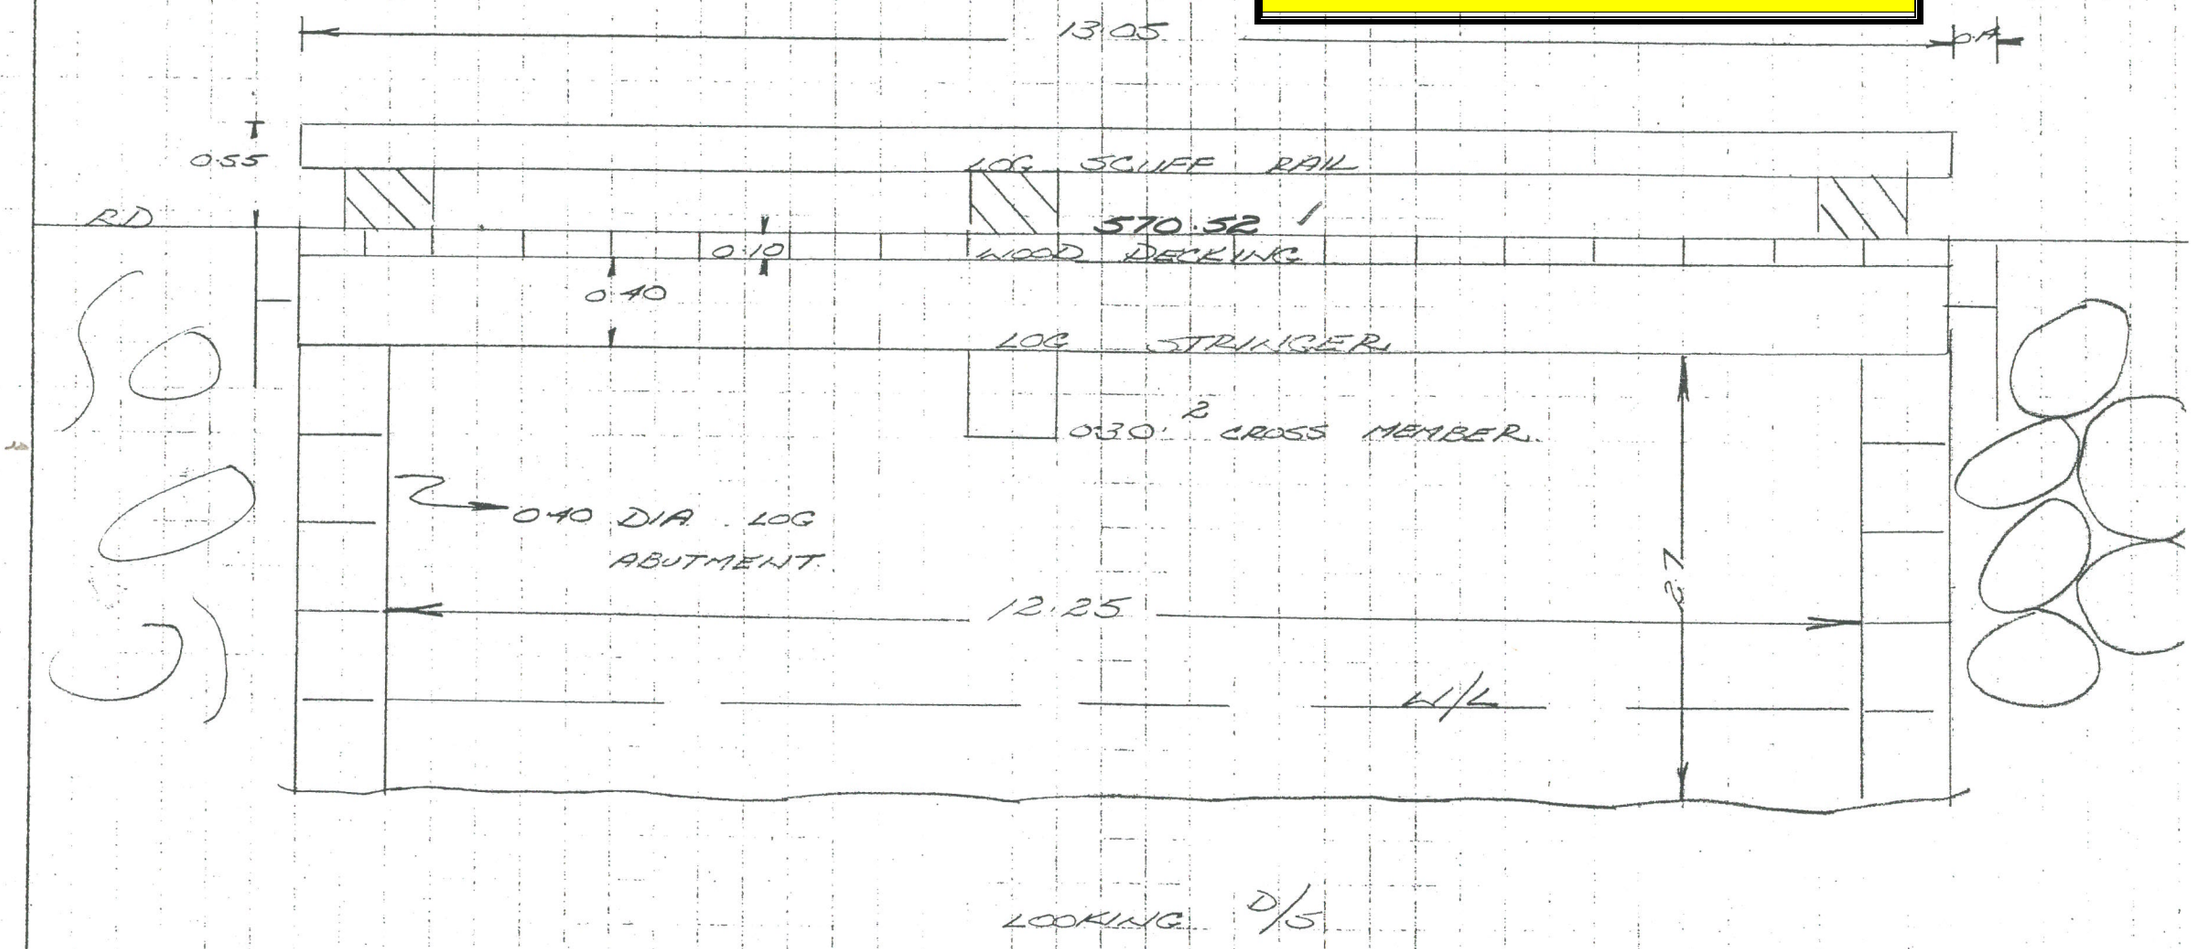

BRIDGE NO	1	CROSS SECTION NO	7	DATE	92/06/21	LOCATION	BEAVER CK


7 U/S

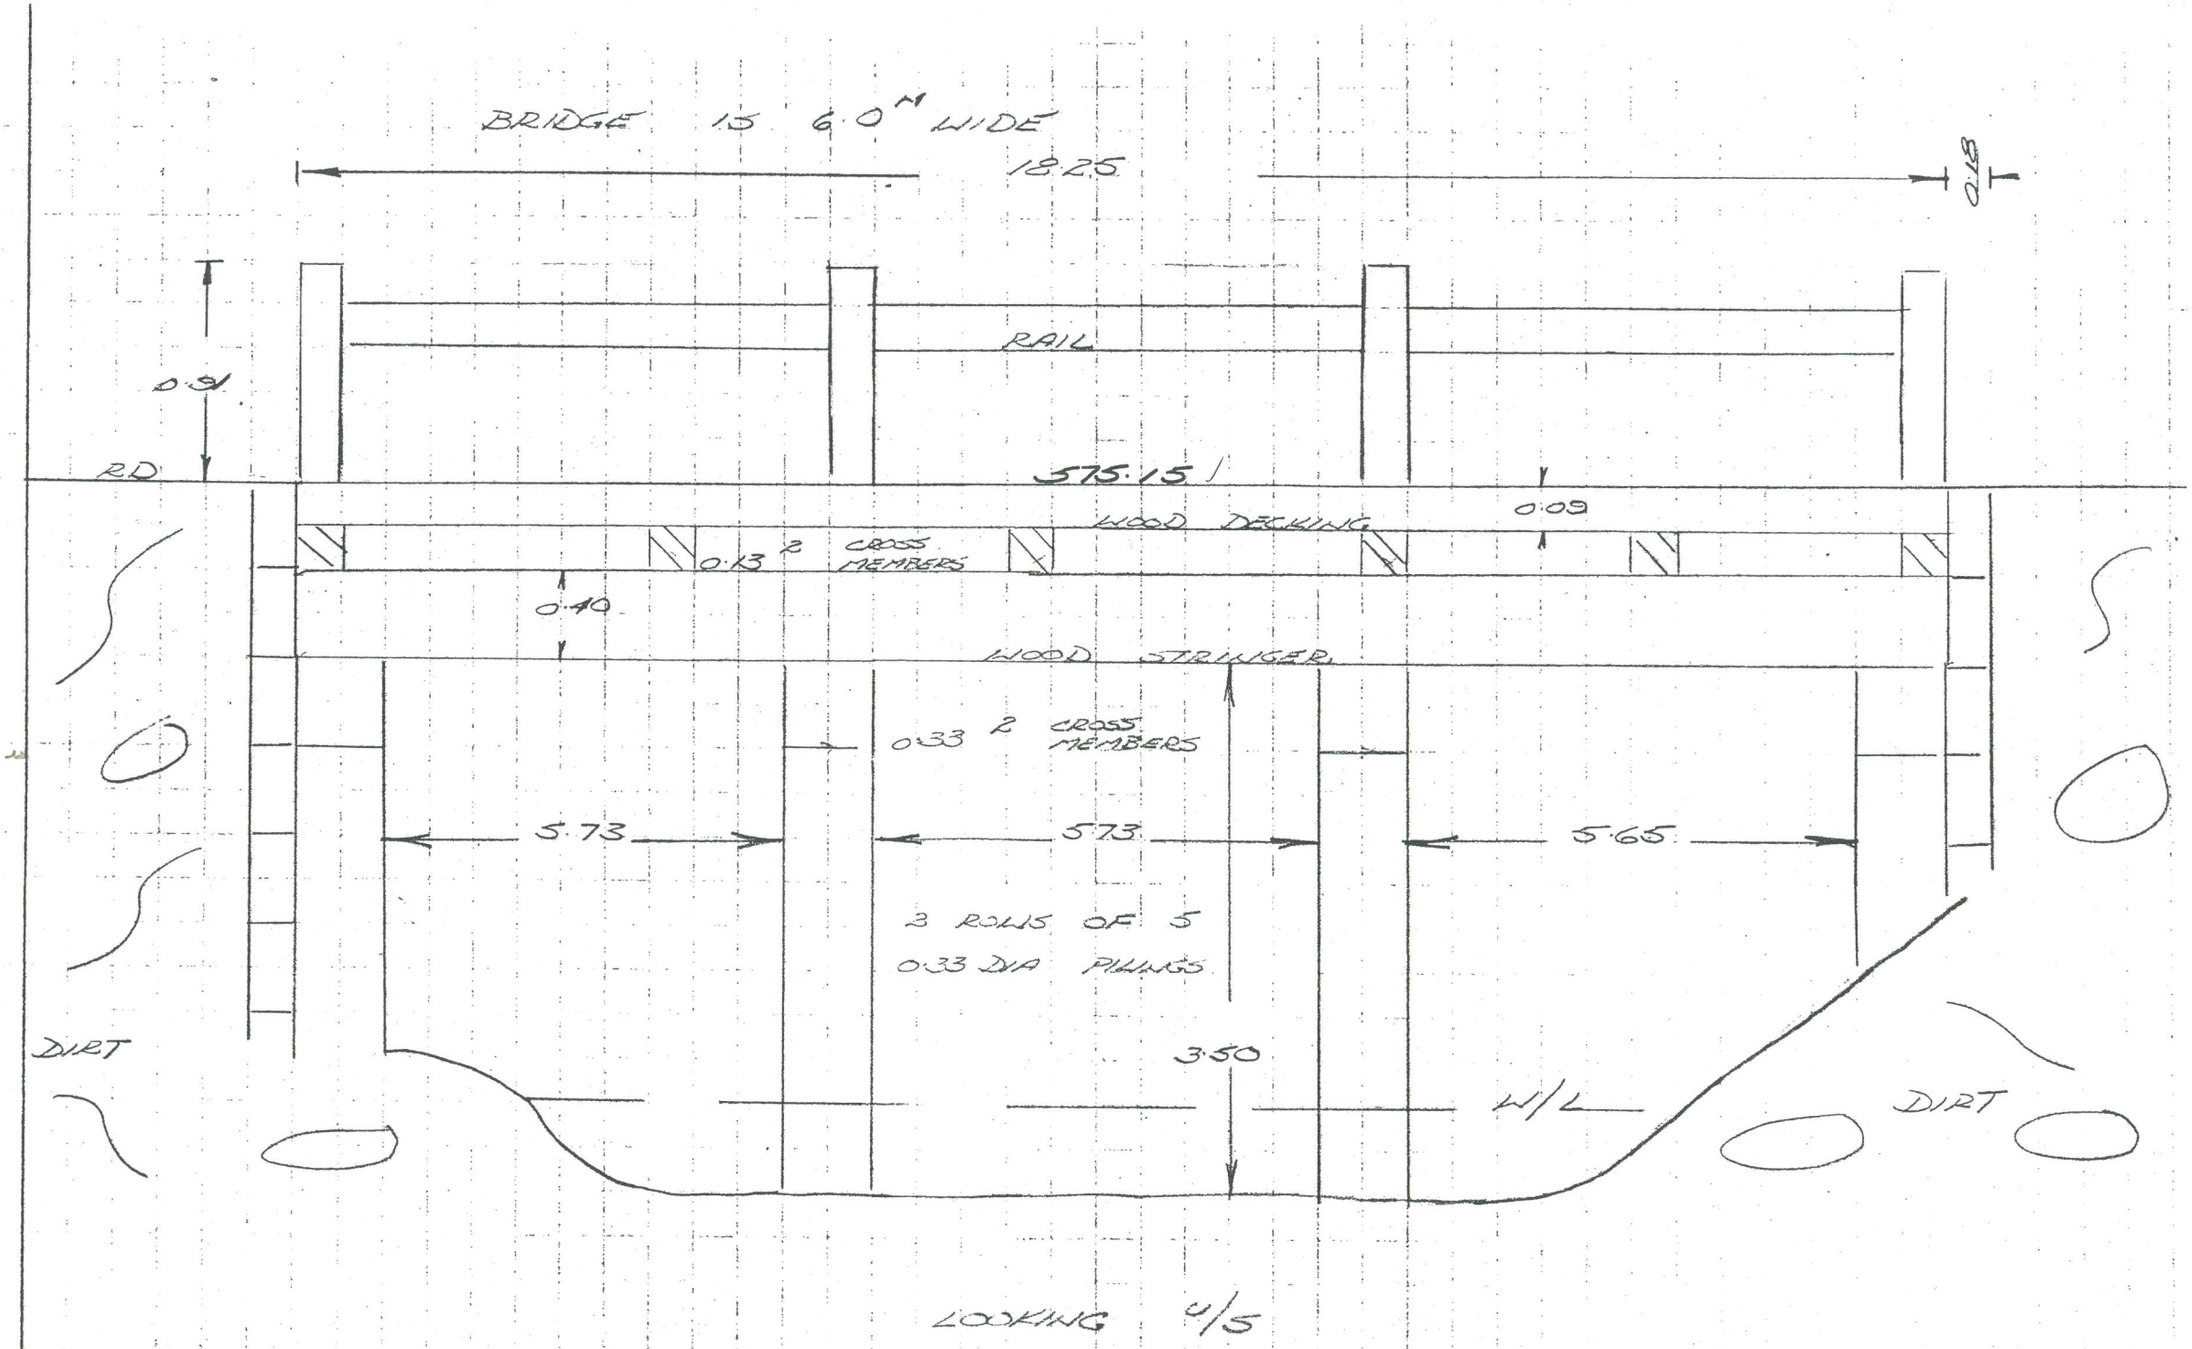

BRIDGE NO	2.	CROSS SECTION NO	9/10	DATE	82/06/18	LOCATION	BEAVER CK.

BRIDGE IS 1.5 WIDE


FOOT BRIDGE

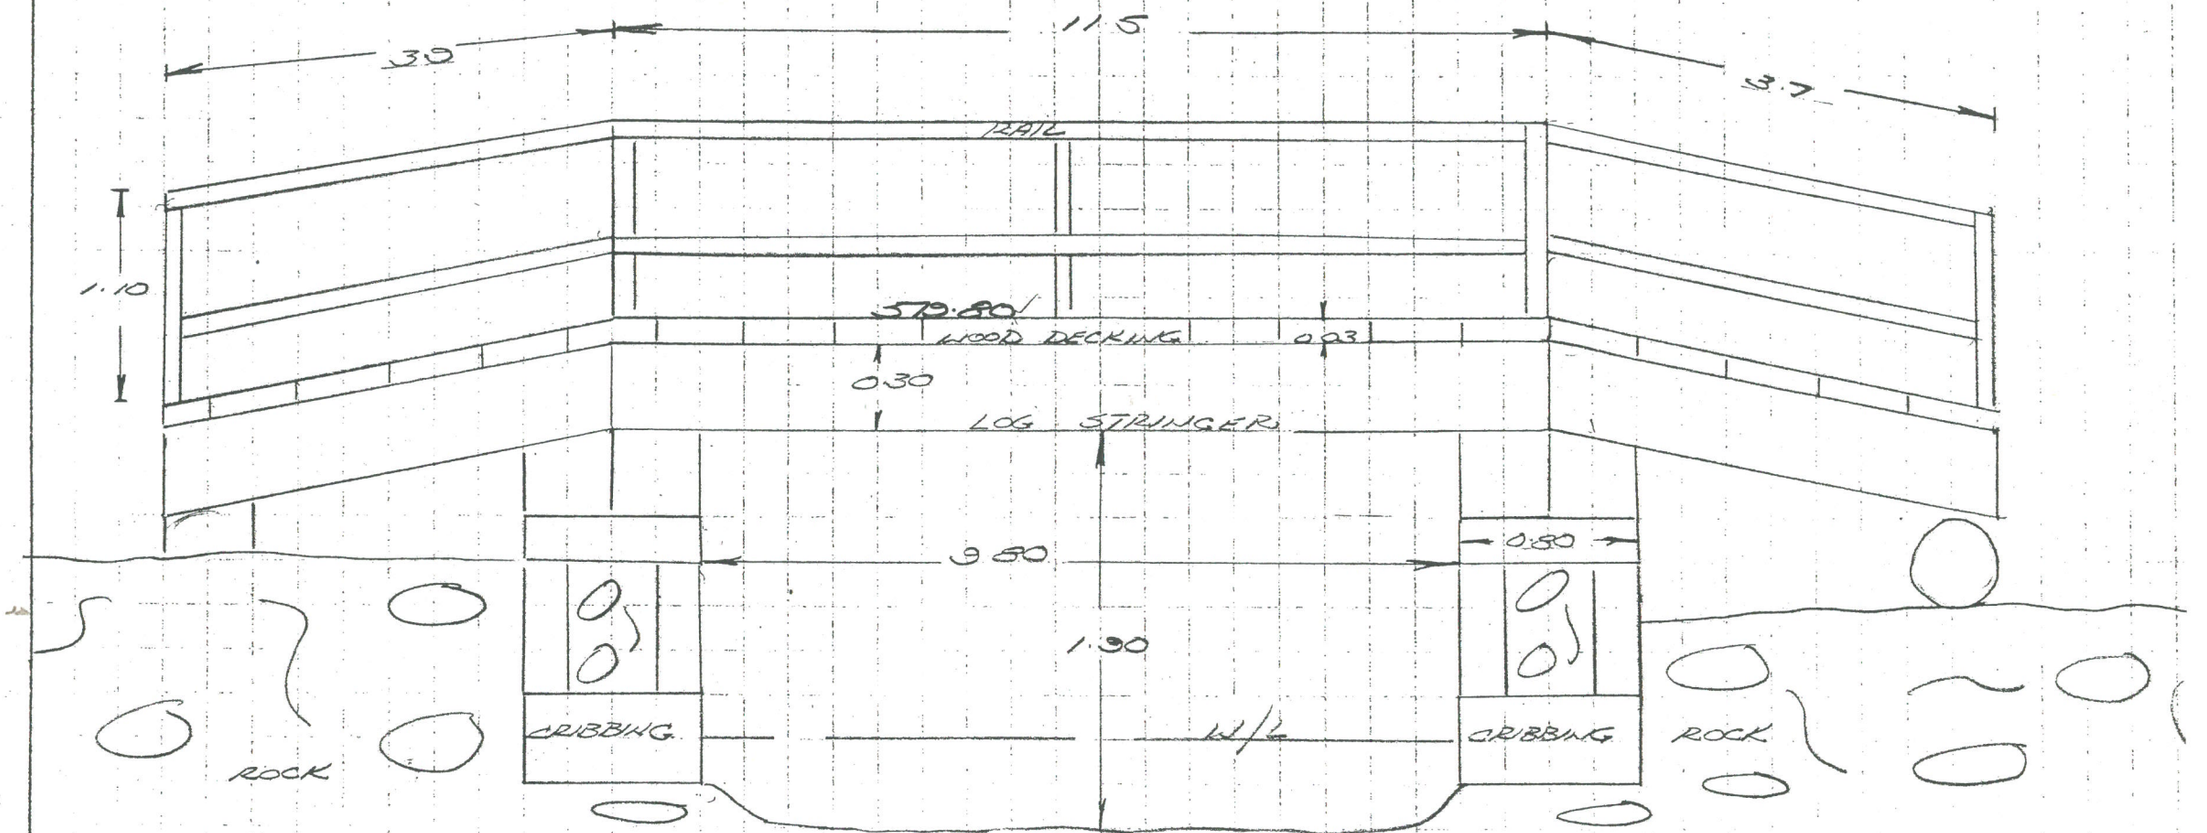

LOOKING D/S

BRIDGE NO	3	CROSS SECTION NO	12	DATE	82/06/18	LOCATION	BEAVER CK

12 D/S

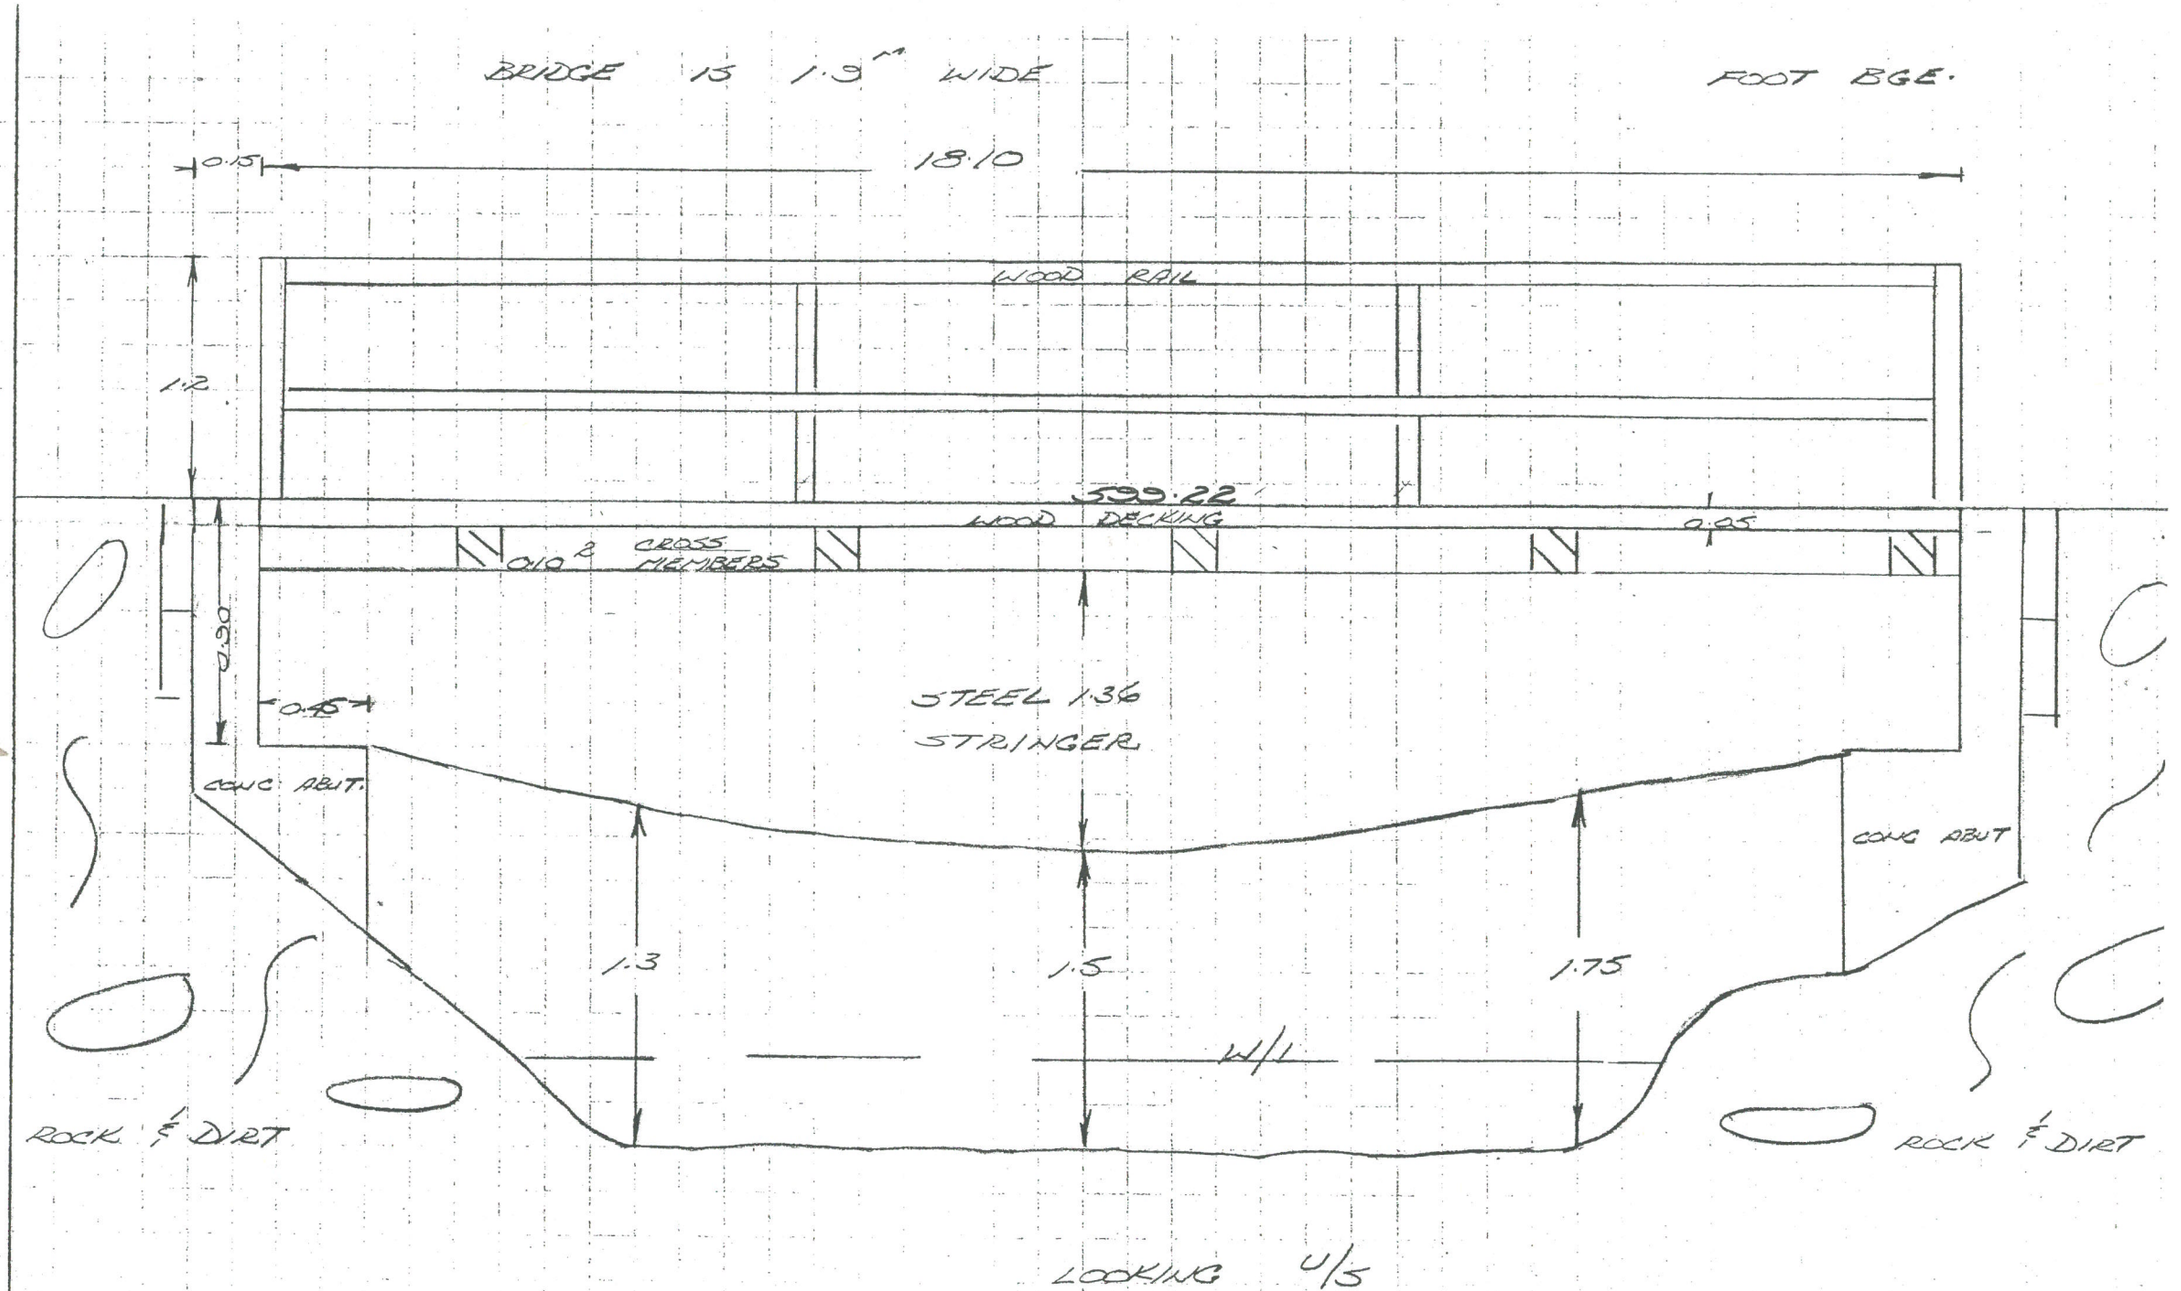


BRIDGE NO.	4	CROSS SECTION NO	15	DATE	82/06/18	LOCATION	BEAVER CK.

15 DIS

FOOT BDG AT ROTARY PARK.


BDG IS 2.0 WIDE

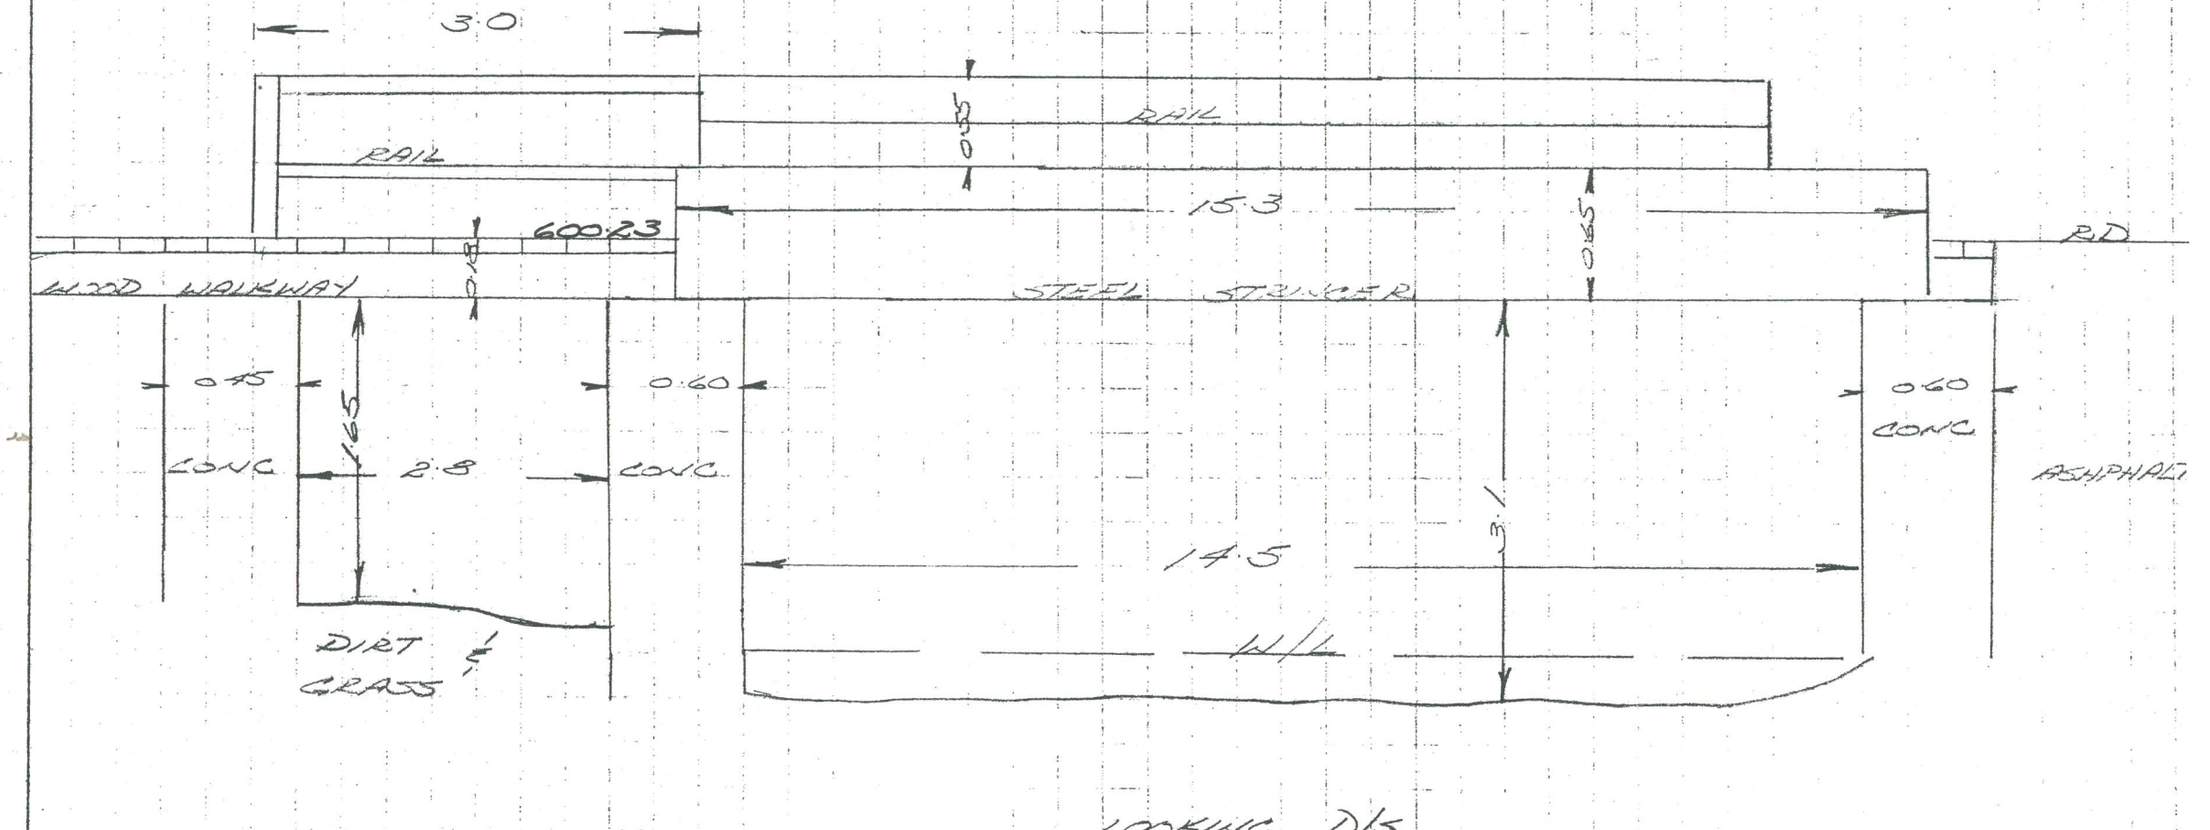

LOOKING D/S

BRIDGE NO	5	CROSS SECTION NO	17	DATE	22/06/15	LOCATION	BEAVER

17 U/S

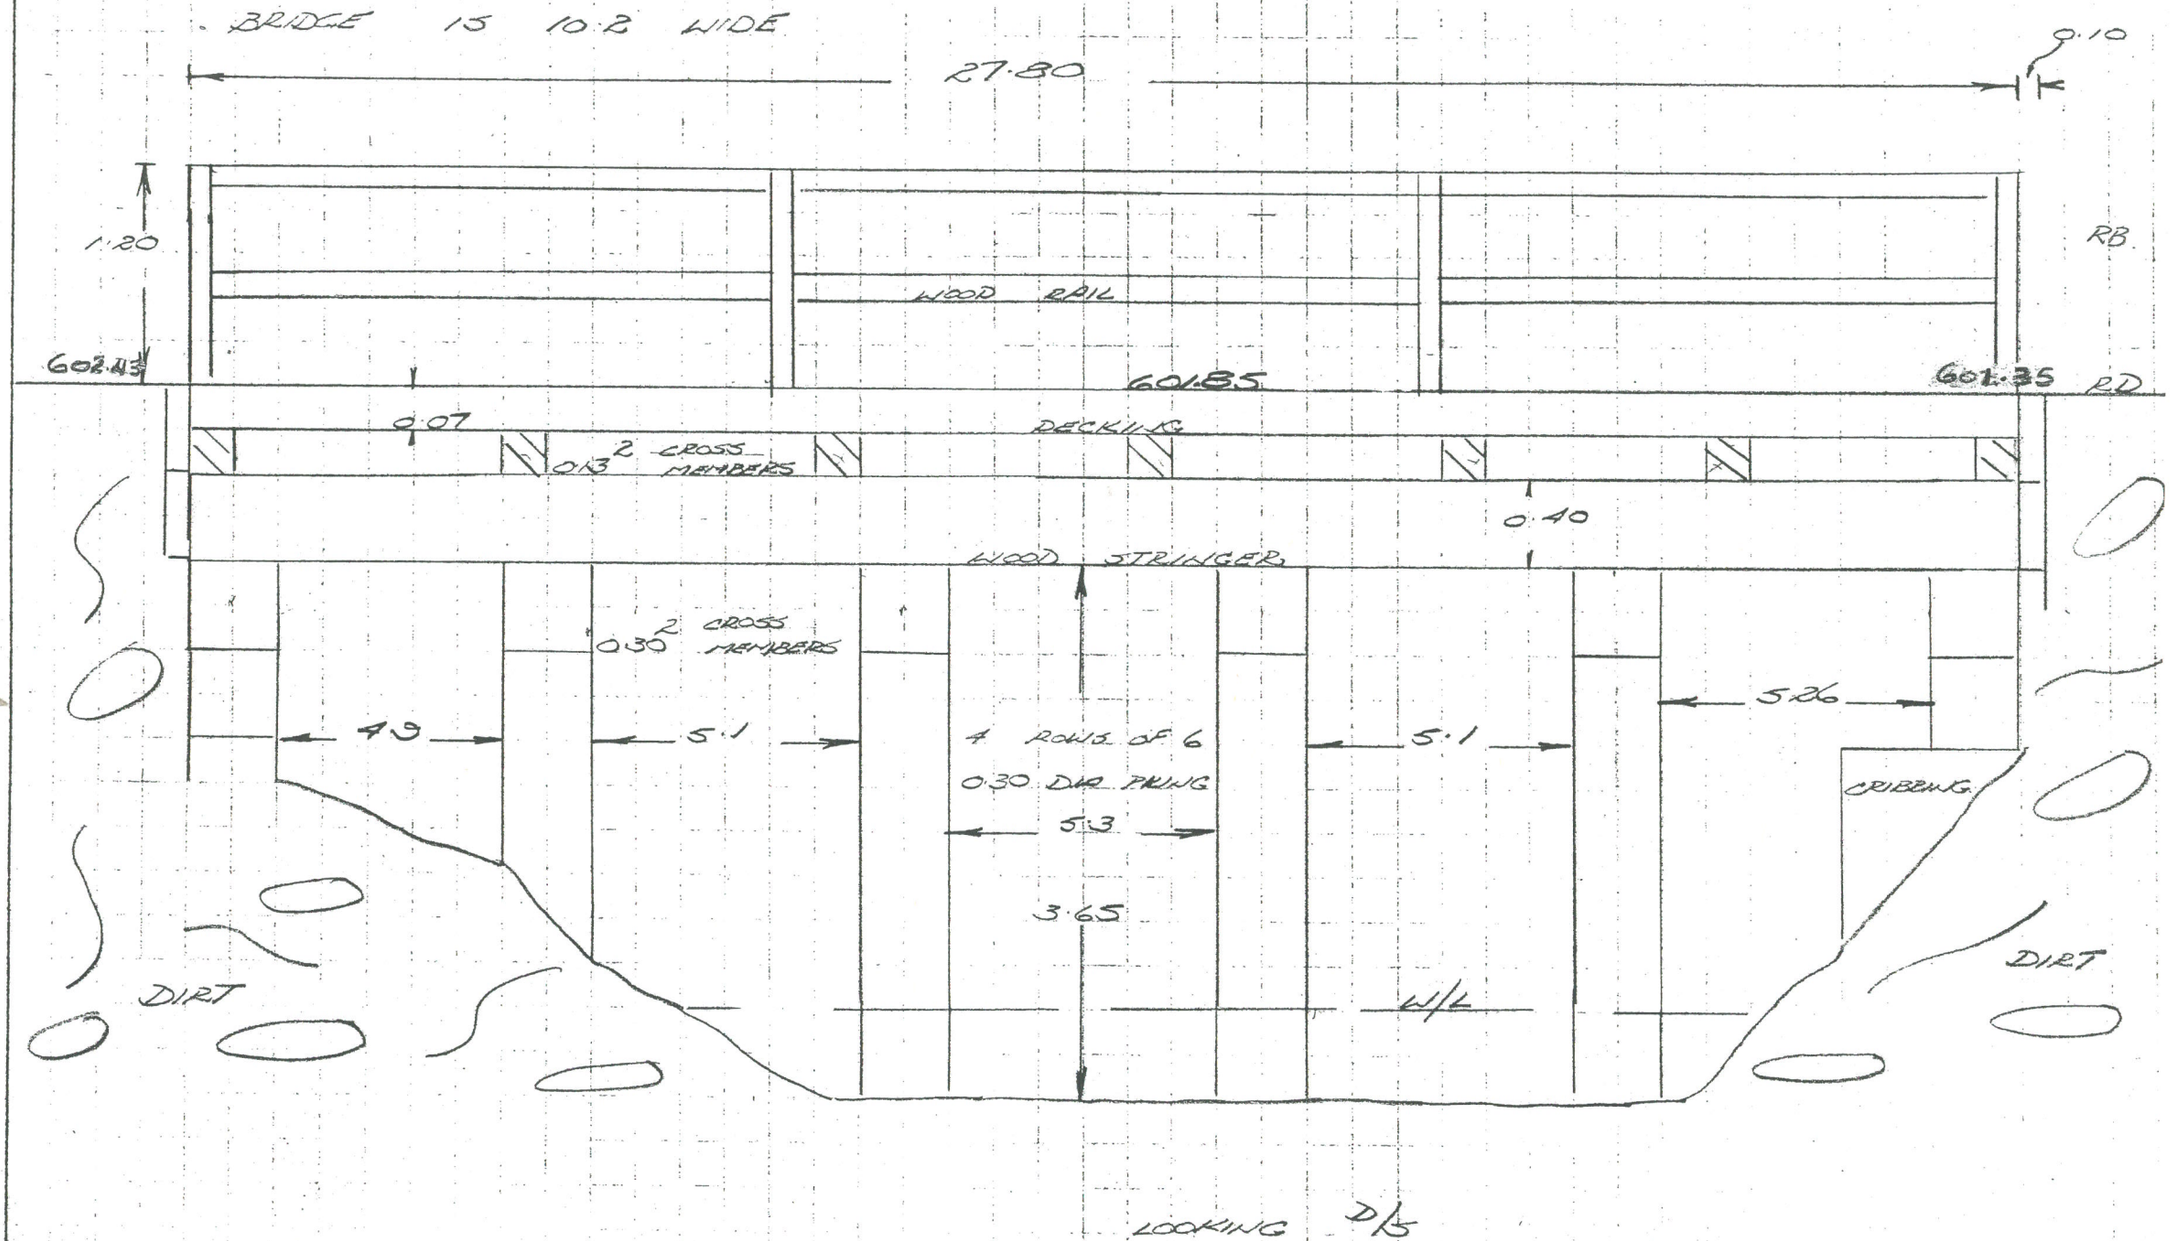


BRIDGE NO	6	CROSS SECTION NO	19/20	DATE	82/06/18	LOCATION	BEAVER CK.

HWY DEPT AT SAWMILL


BRIDGE IS 11.3 M WIDE

TOP OF STRINGER IS ROAD LEVEL

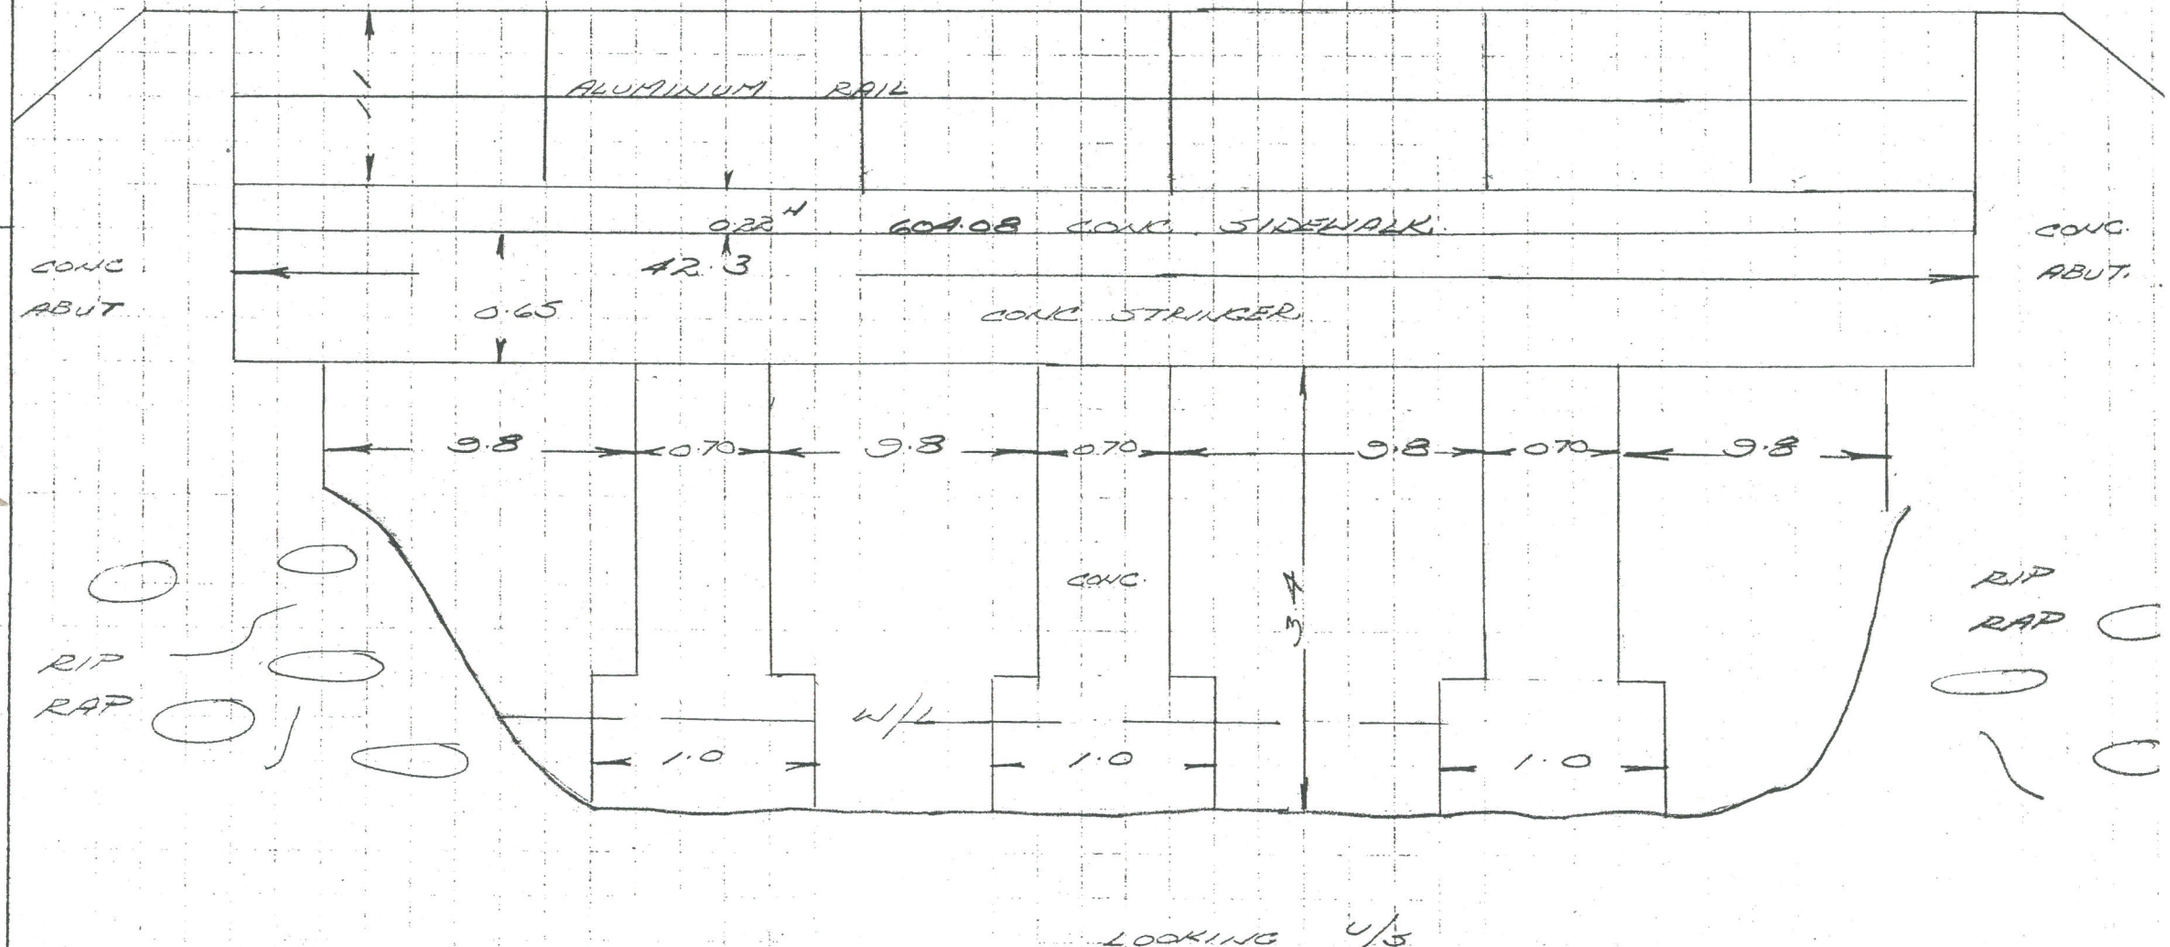


LOOKING U/S

BRIDGE NO	7	CROSS SECTION NO	23/24	DATE	JUNE 15/82	LOCATION	BEAVER CK.

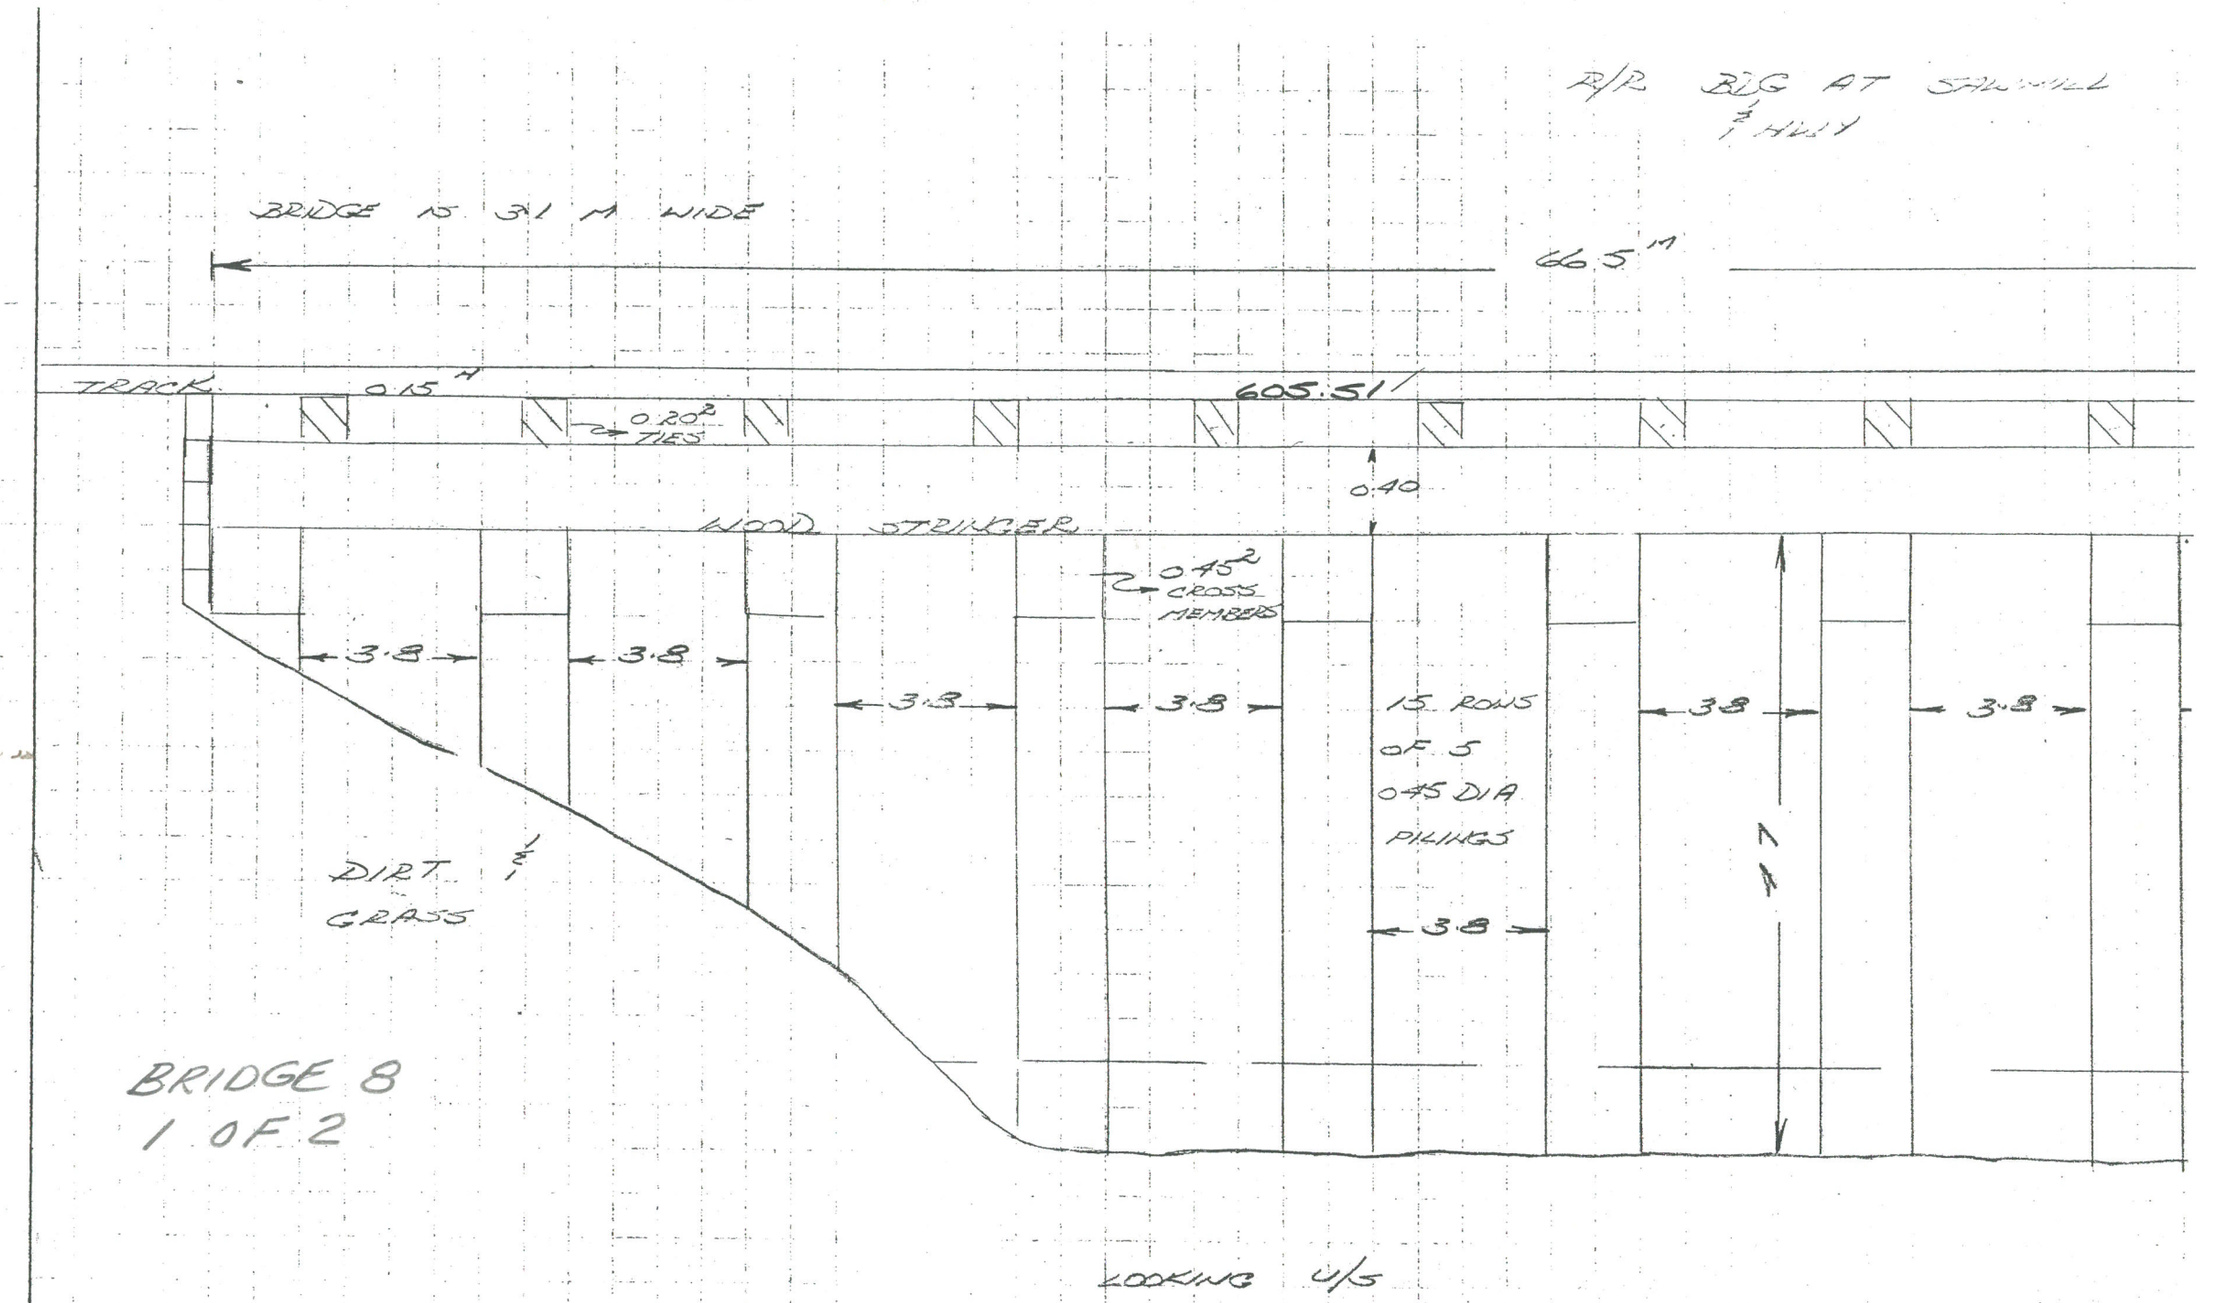


BRIDGE NO	8	CROSS SECTION NO	25/26	DATE	JUNE 15/82	LOCATION	BEAVER

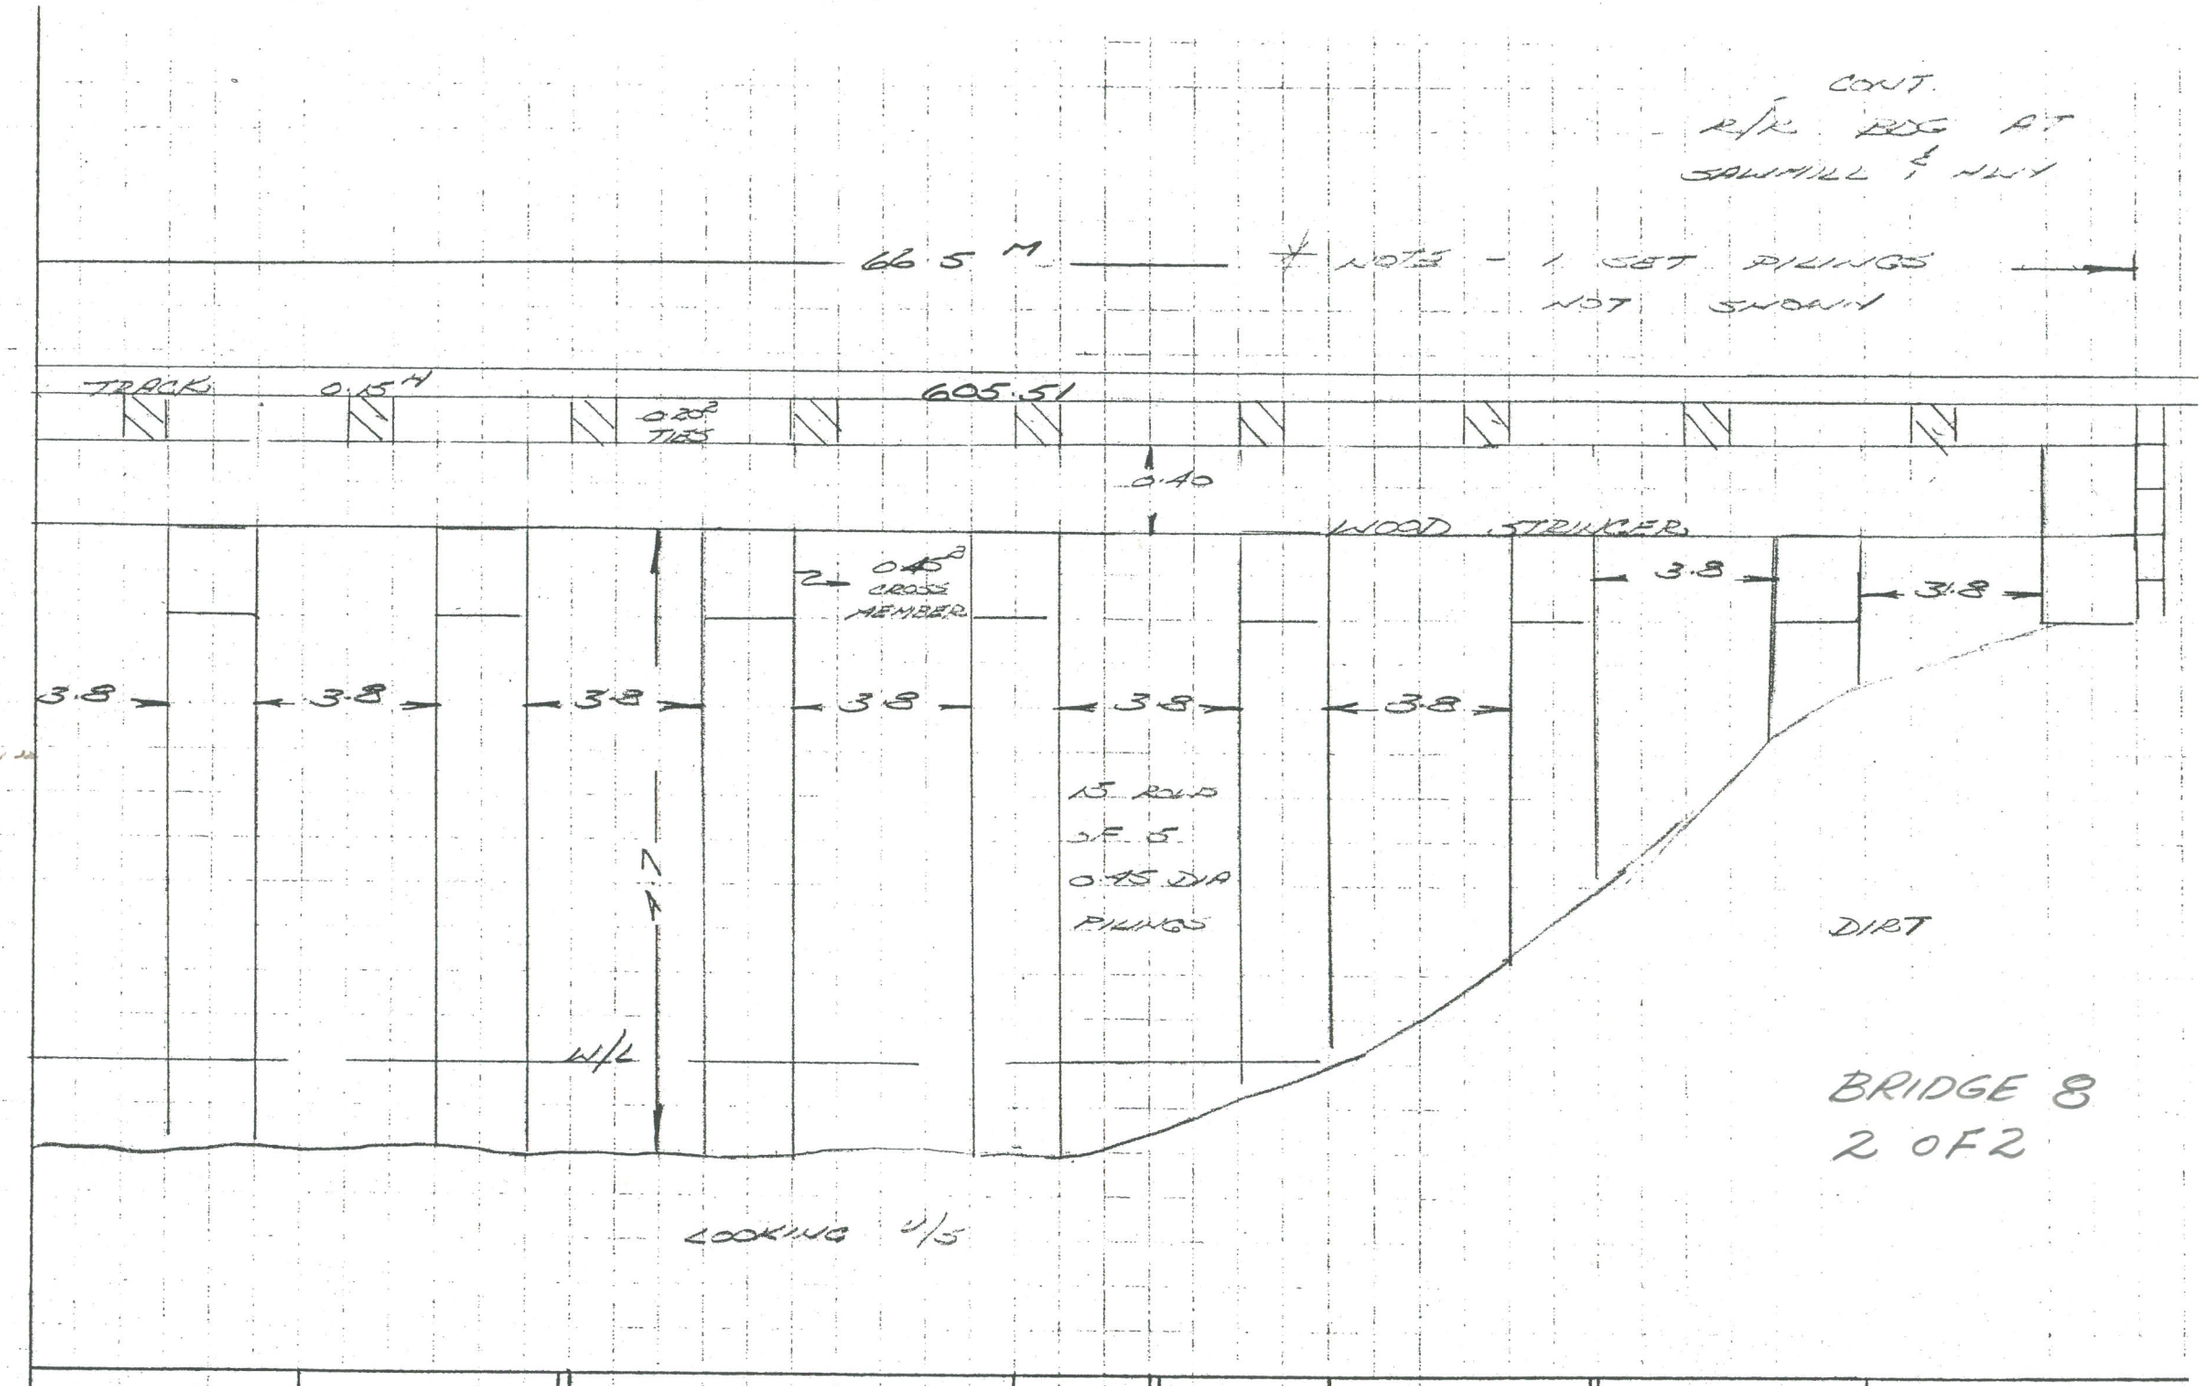


BRIDGE NO	8	CROSS SECTION NO	25 26	DATE		LOCATION	BEAVER

BRIDGE 15 4.2 WIDE

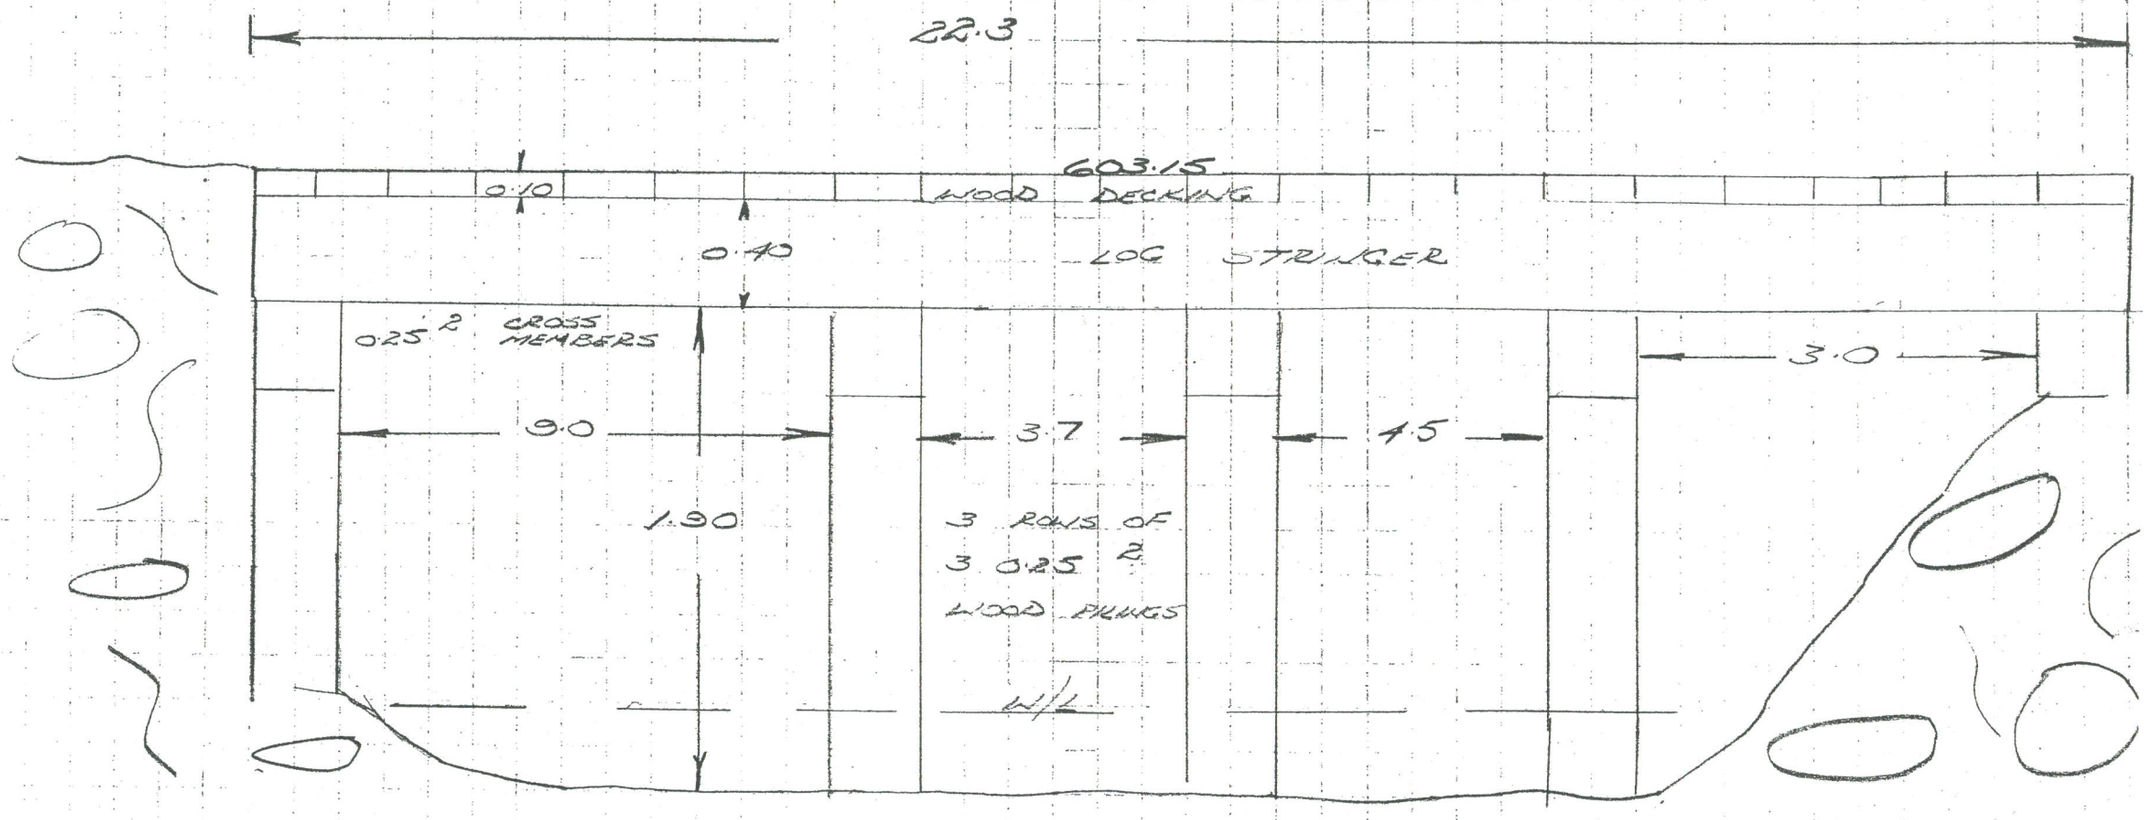


LOOKING D/S

BRIDGE NO	9	CROSS SECTION NO	29	DATE	22/06/21	LOCATION	BEAVER CK.

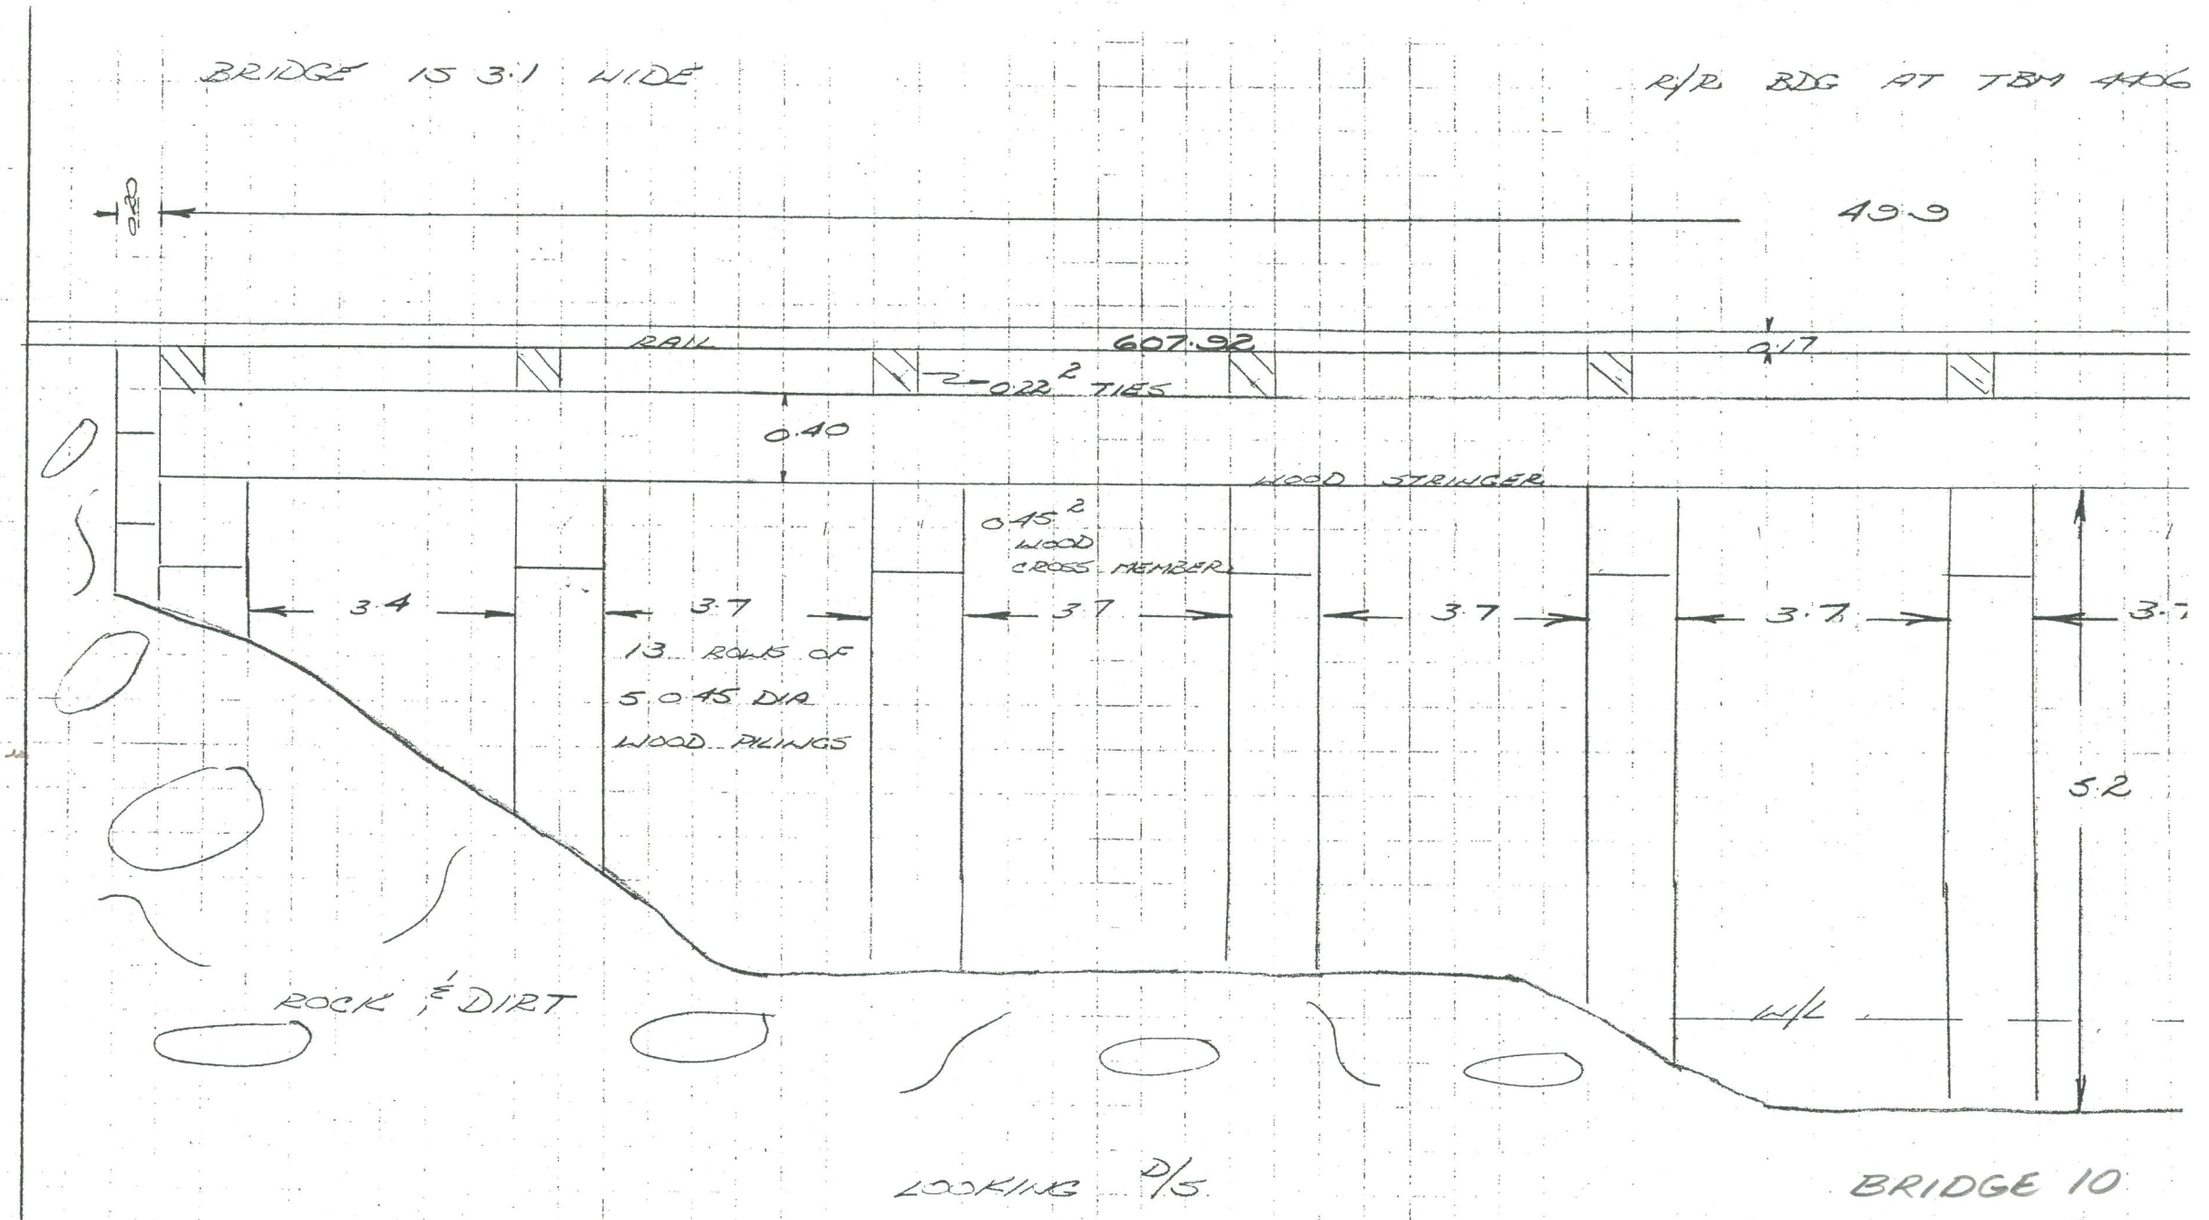

BRIDGE NO	10	CROSS SECTION NO	31/32	DATE	82/06/18	LOCATION	BEAVER CK.


R/R BDG AT TBM 4406 (CONT.)

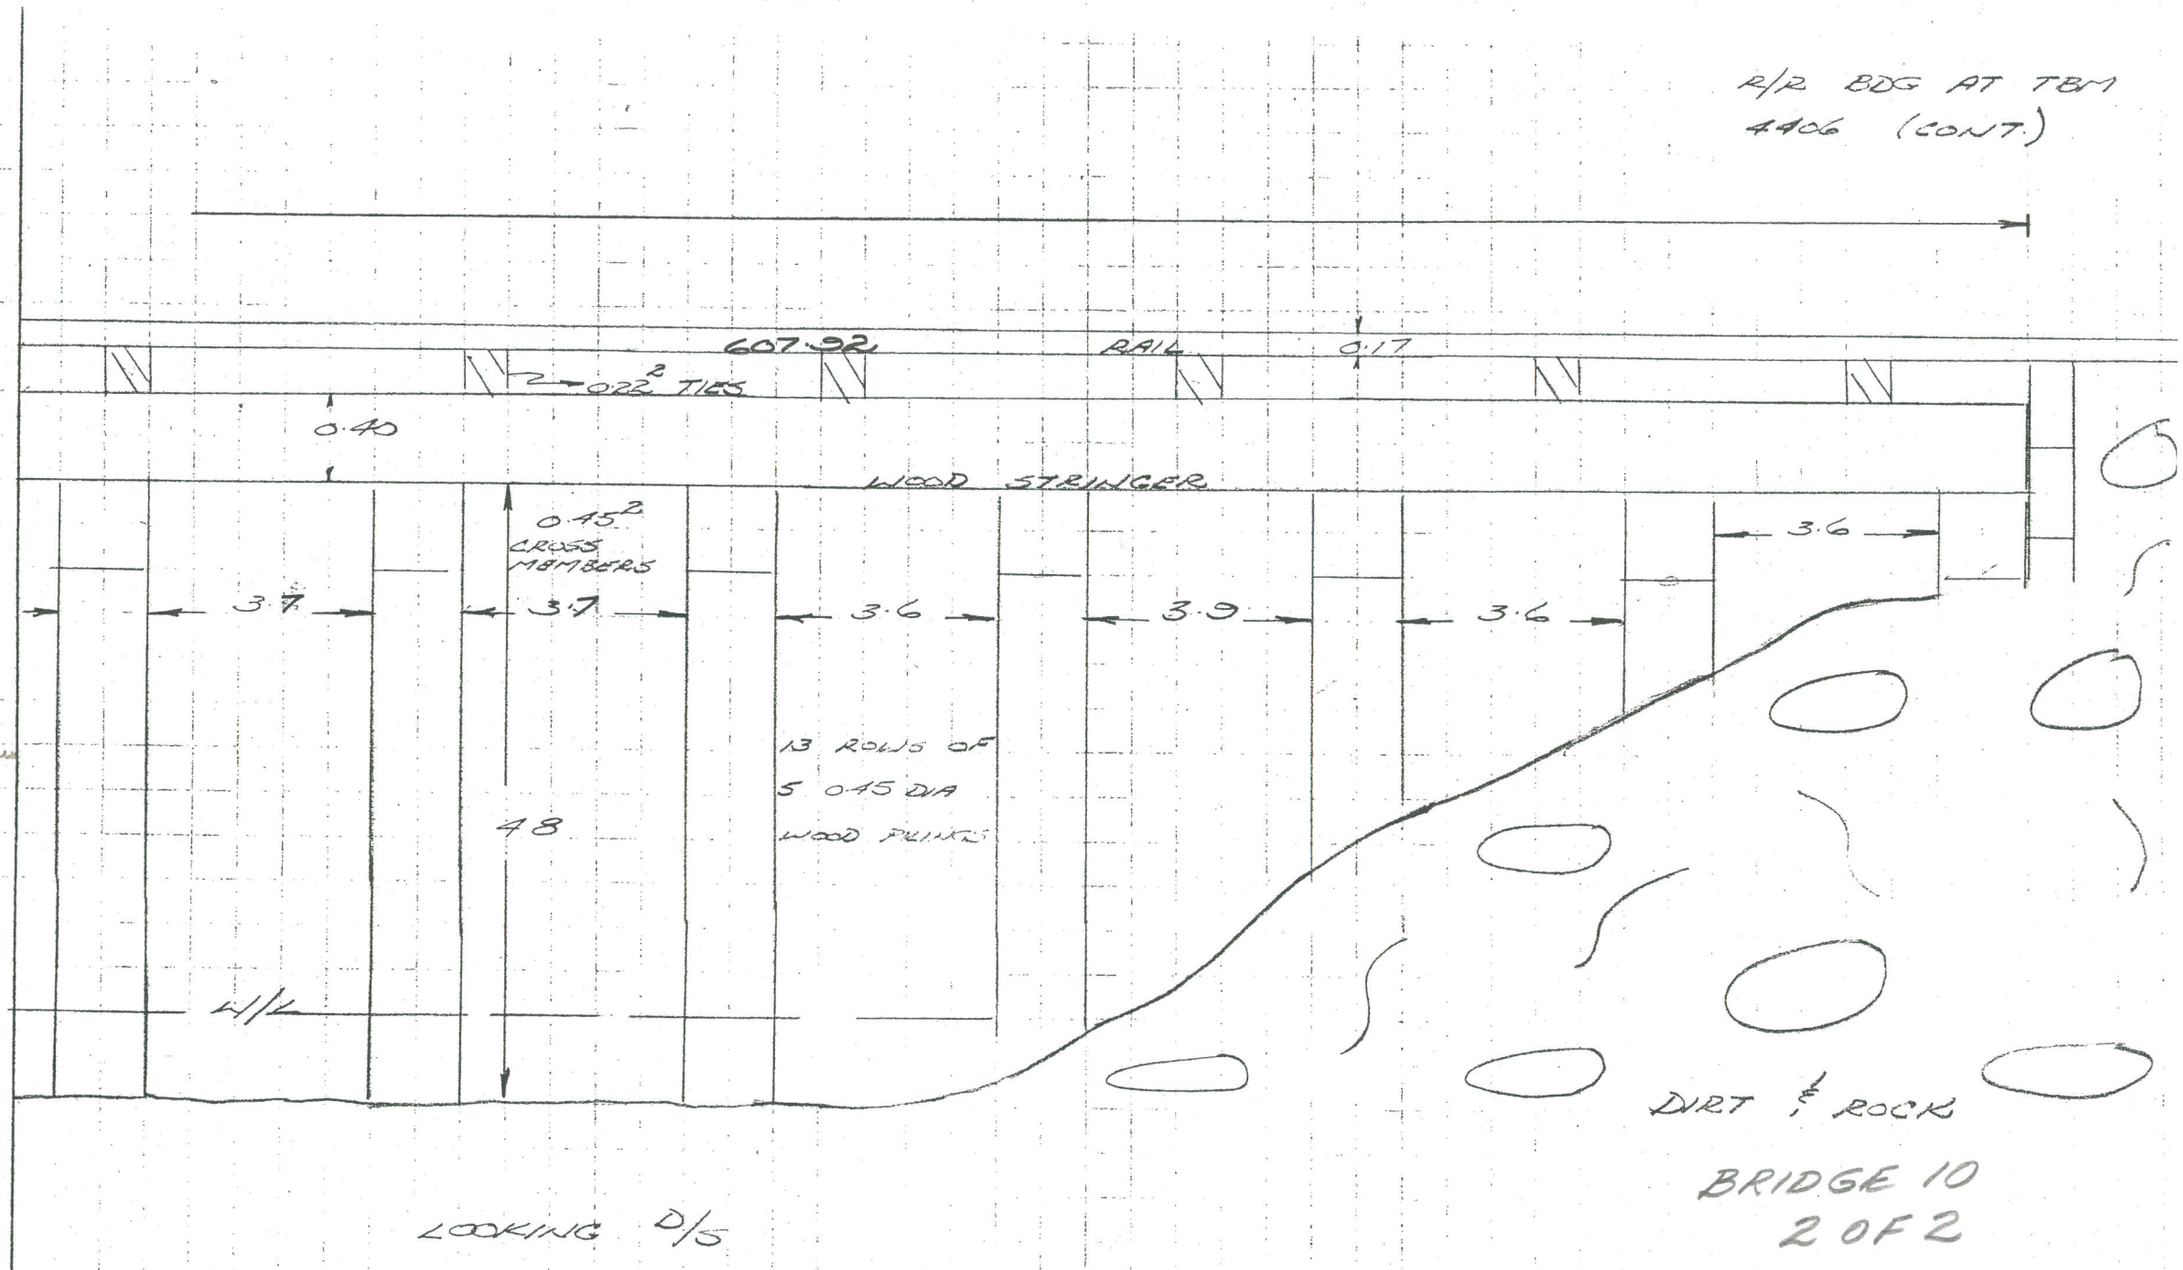

BRIDGE 10
2 OF 2

BRIDGE NO.	10	CROSS SECTION NO	31/32	DATE	02/06/18	LOCATION	BEAVER CK.

BRIDGE IS 1.5 M WIDE

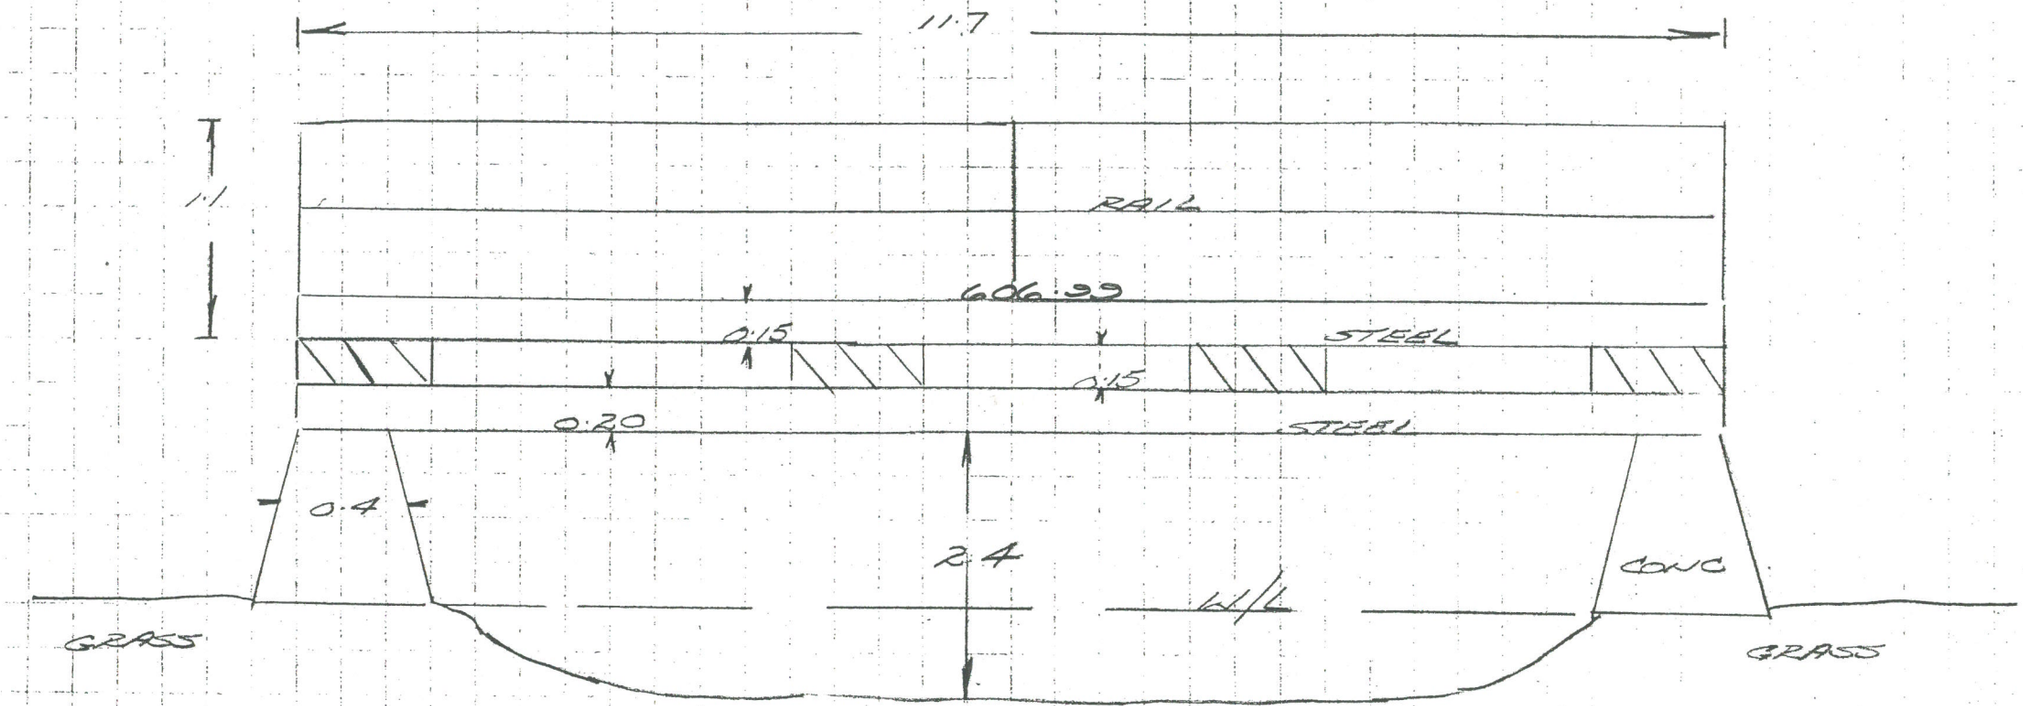


LOOKING U/S

BRIDGE NO	11	CROSS SECTION NO	38	DATE	92/04/21	LOCATION	BEAVER CK


BRIDGE IS 6.7 WIDE

CK CUTOFF

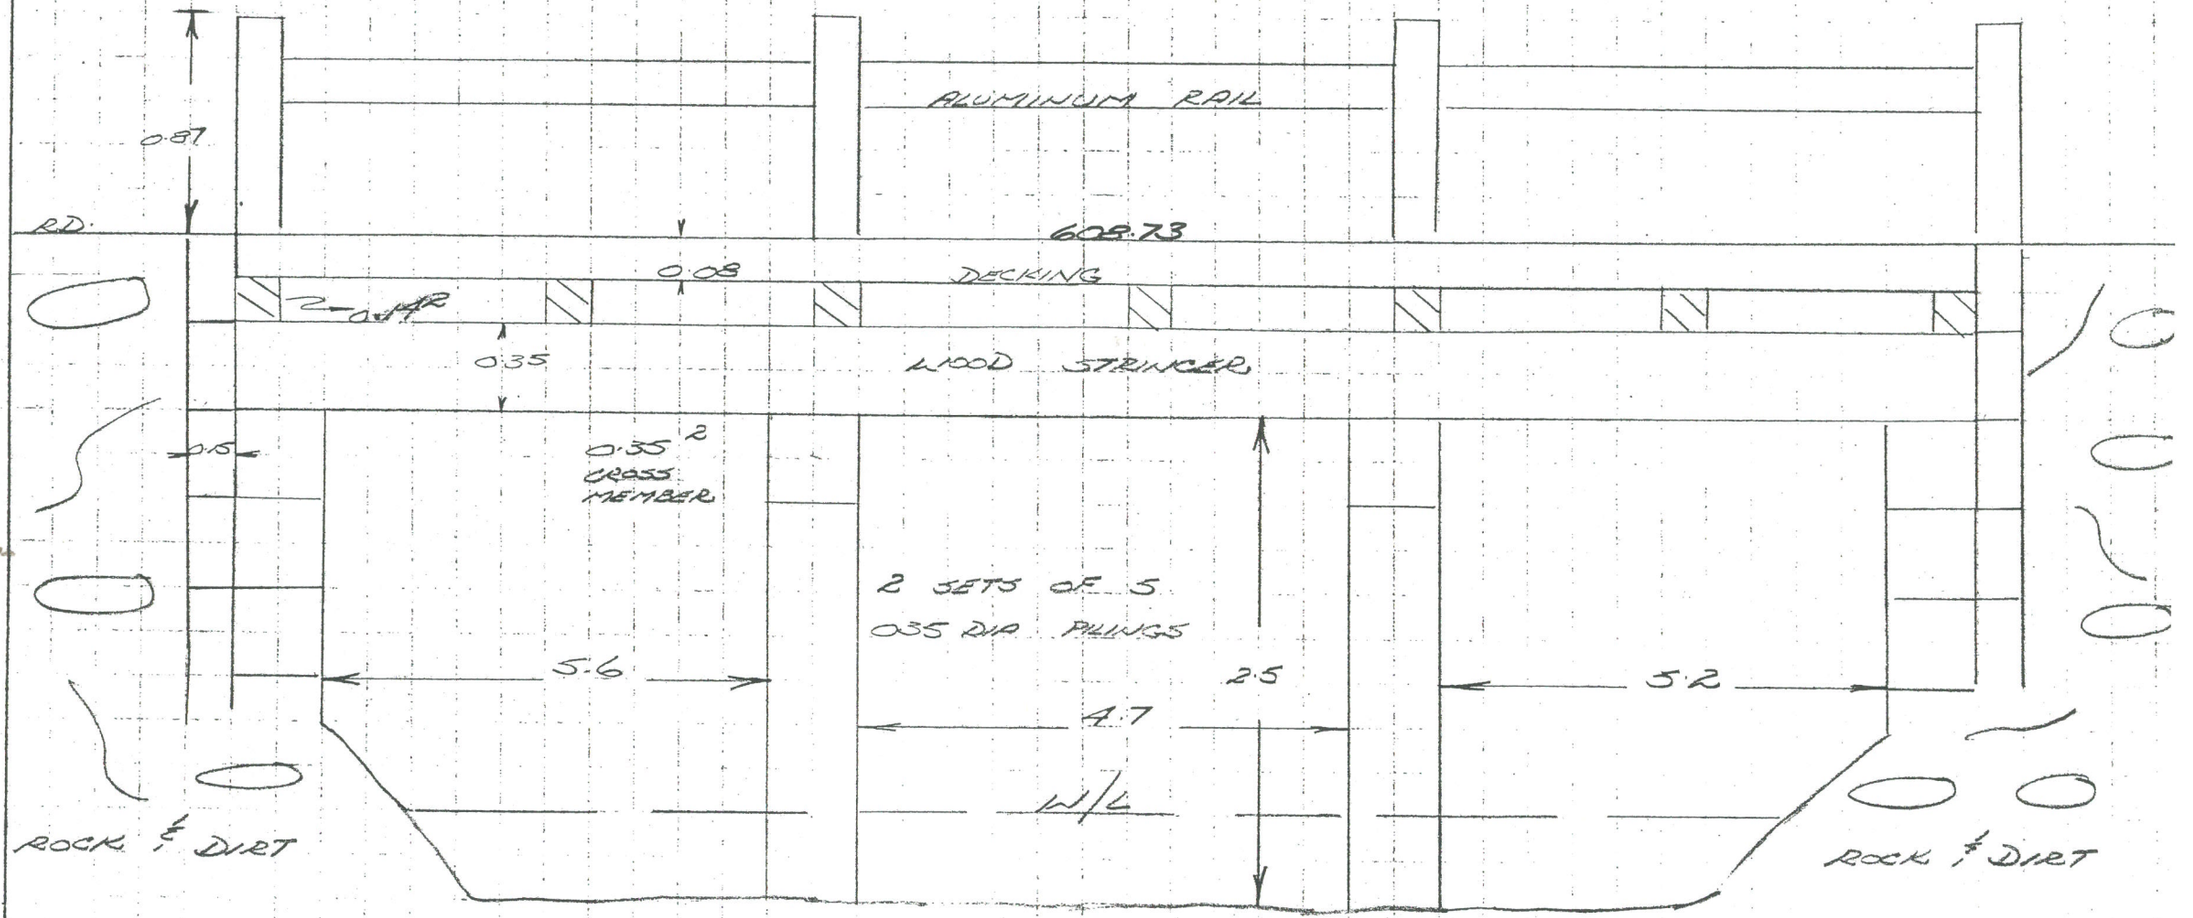


LOOKING U/S

BRIDGE NO	12	CROSS SECTION NO	40 41	DATE	82/06/18	LOCATION	BEAVER CK

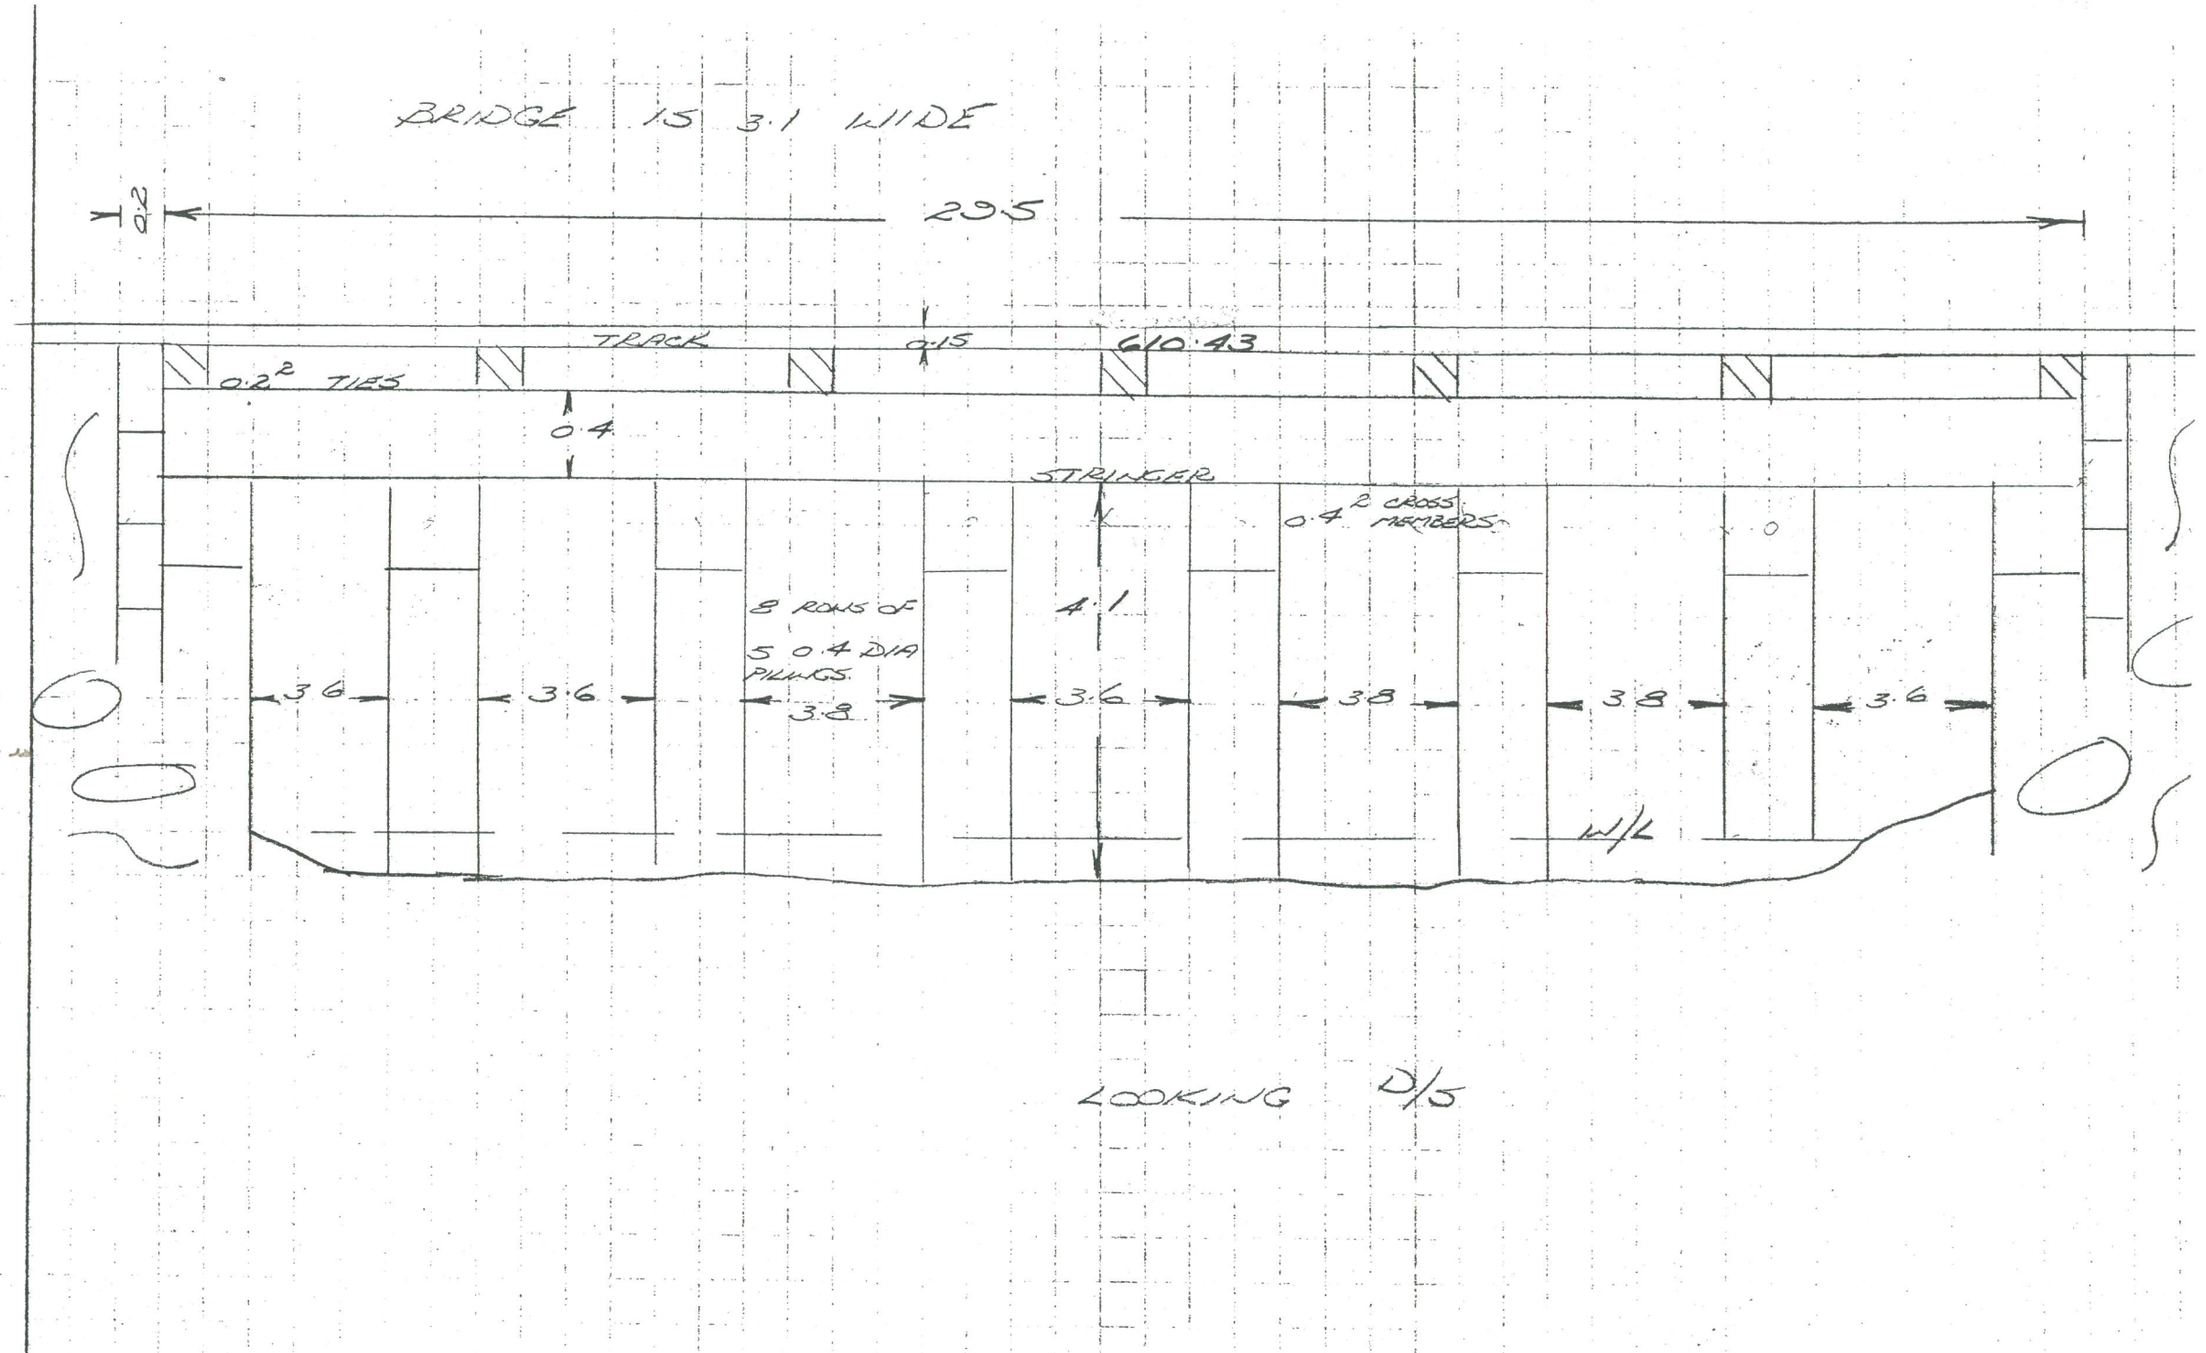


BRIDGE NO	13	CROSS SECTION NO	45 46	DATE	82/06/24	LOCATION	BEAVER CK

BRIDGE 15 3.6 M WIDE

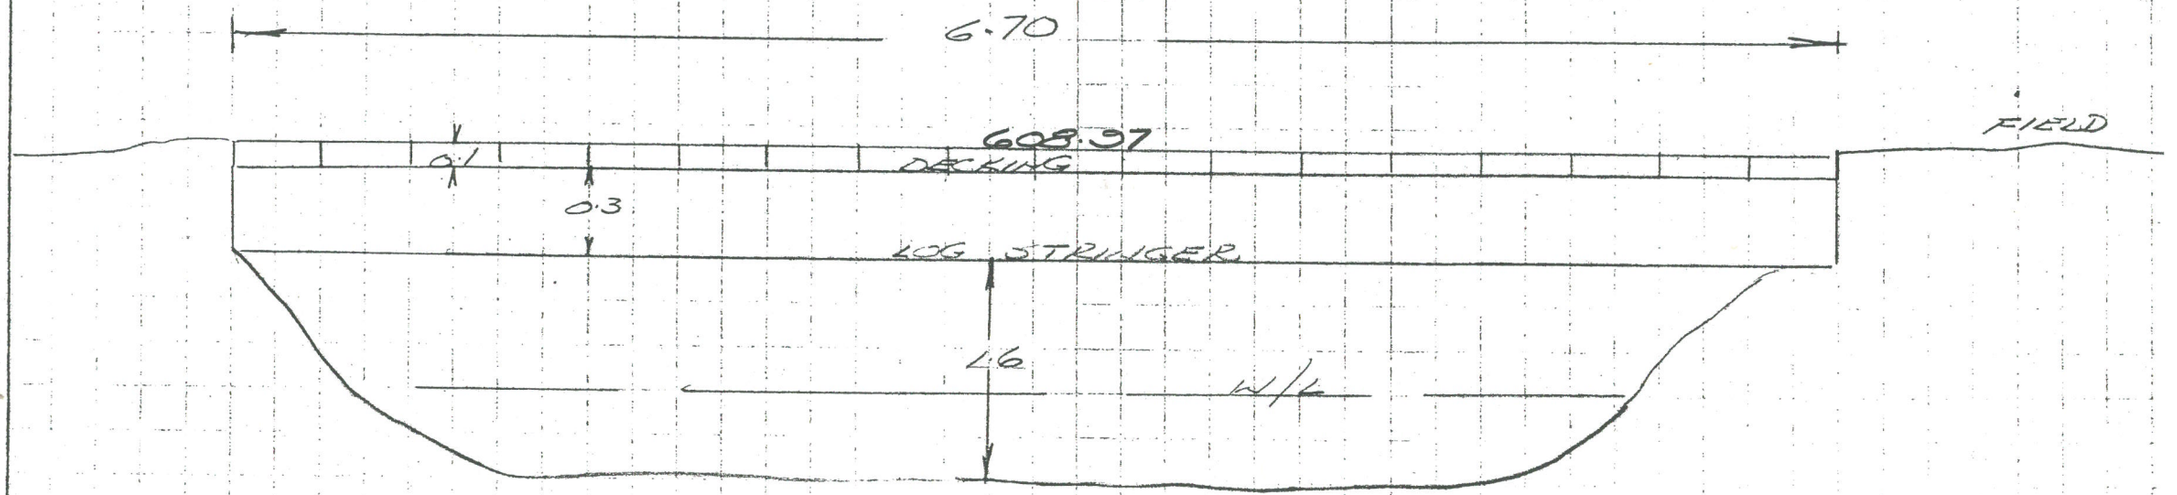


LOOKING D/S


BRIDGE NO	14	CROSS SECTION NO	48	DATE	82/06/24	LOCATION	BEAVER CK

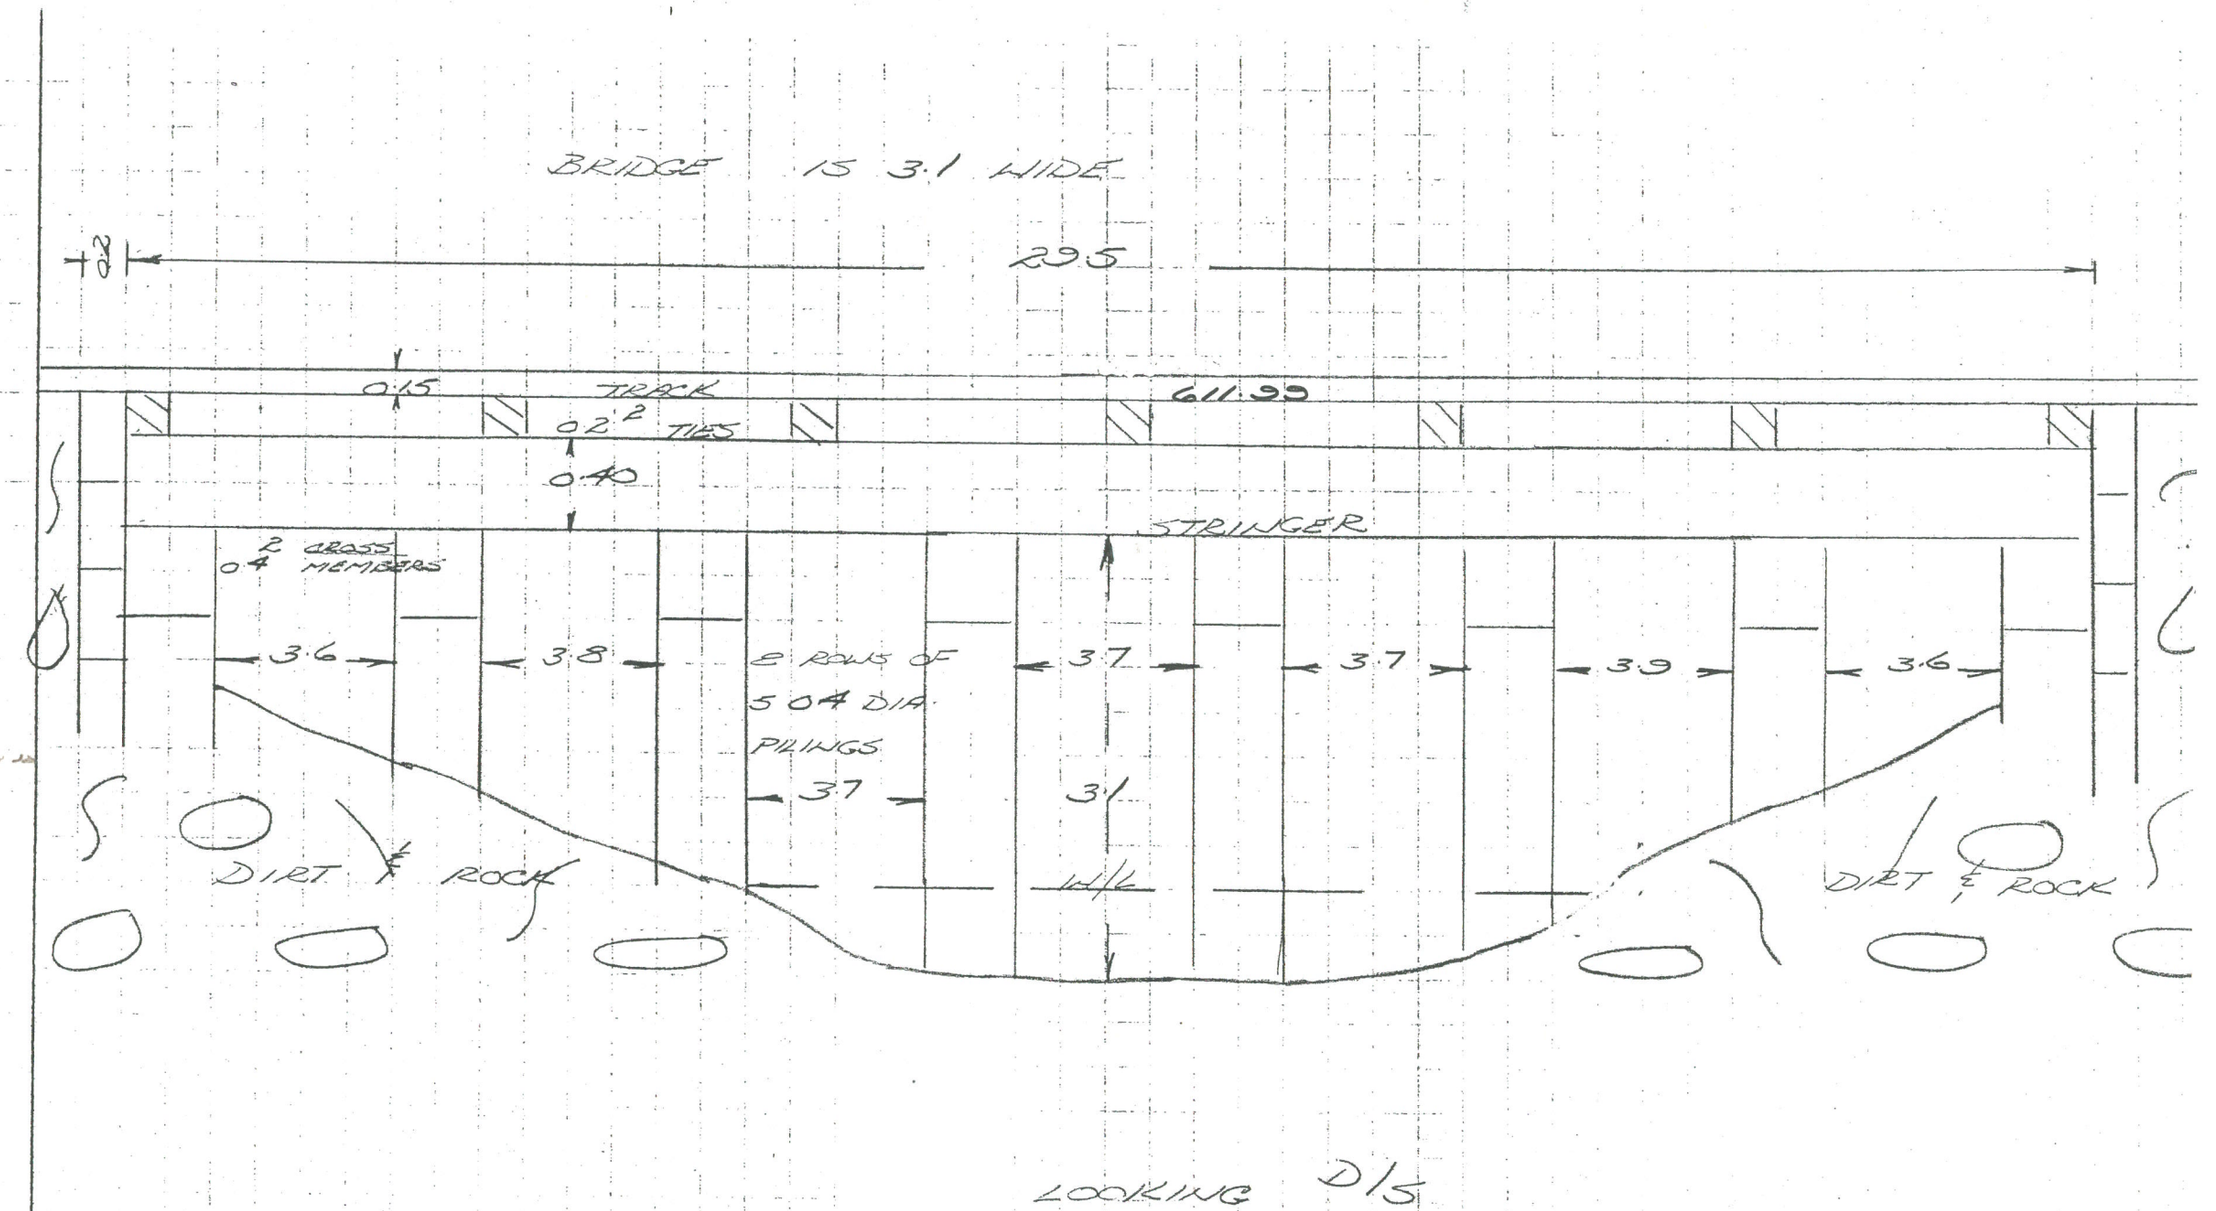


BRIDGE NO	15	CROSS SECTION NO	49/50	DATE	22/06/24	LOCATION	BEAVER CK.

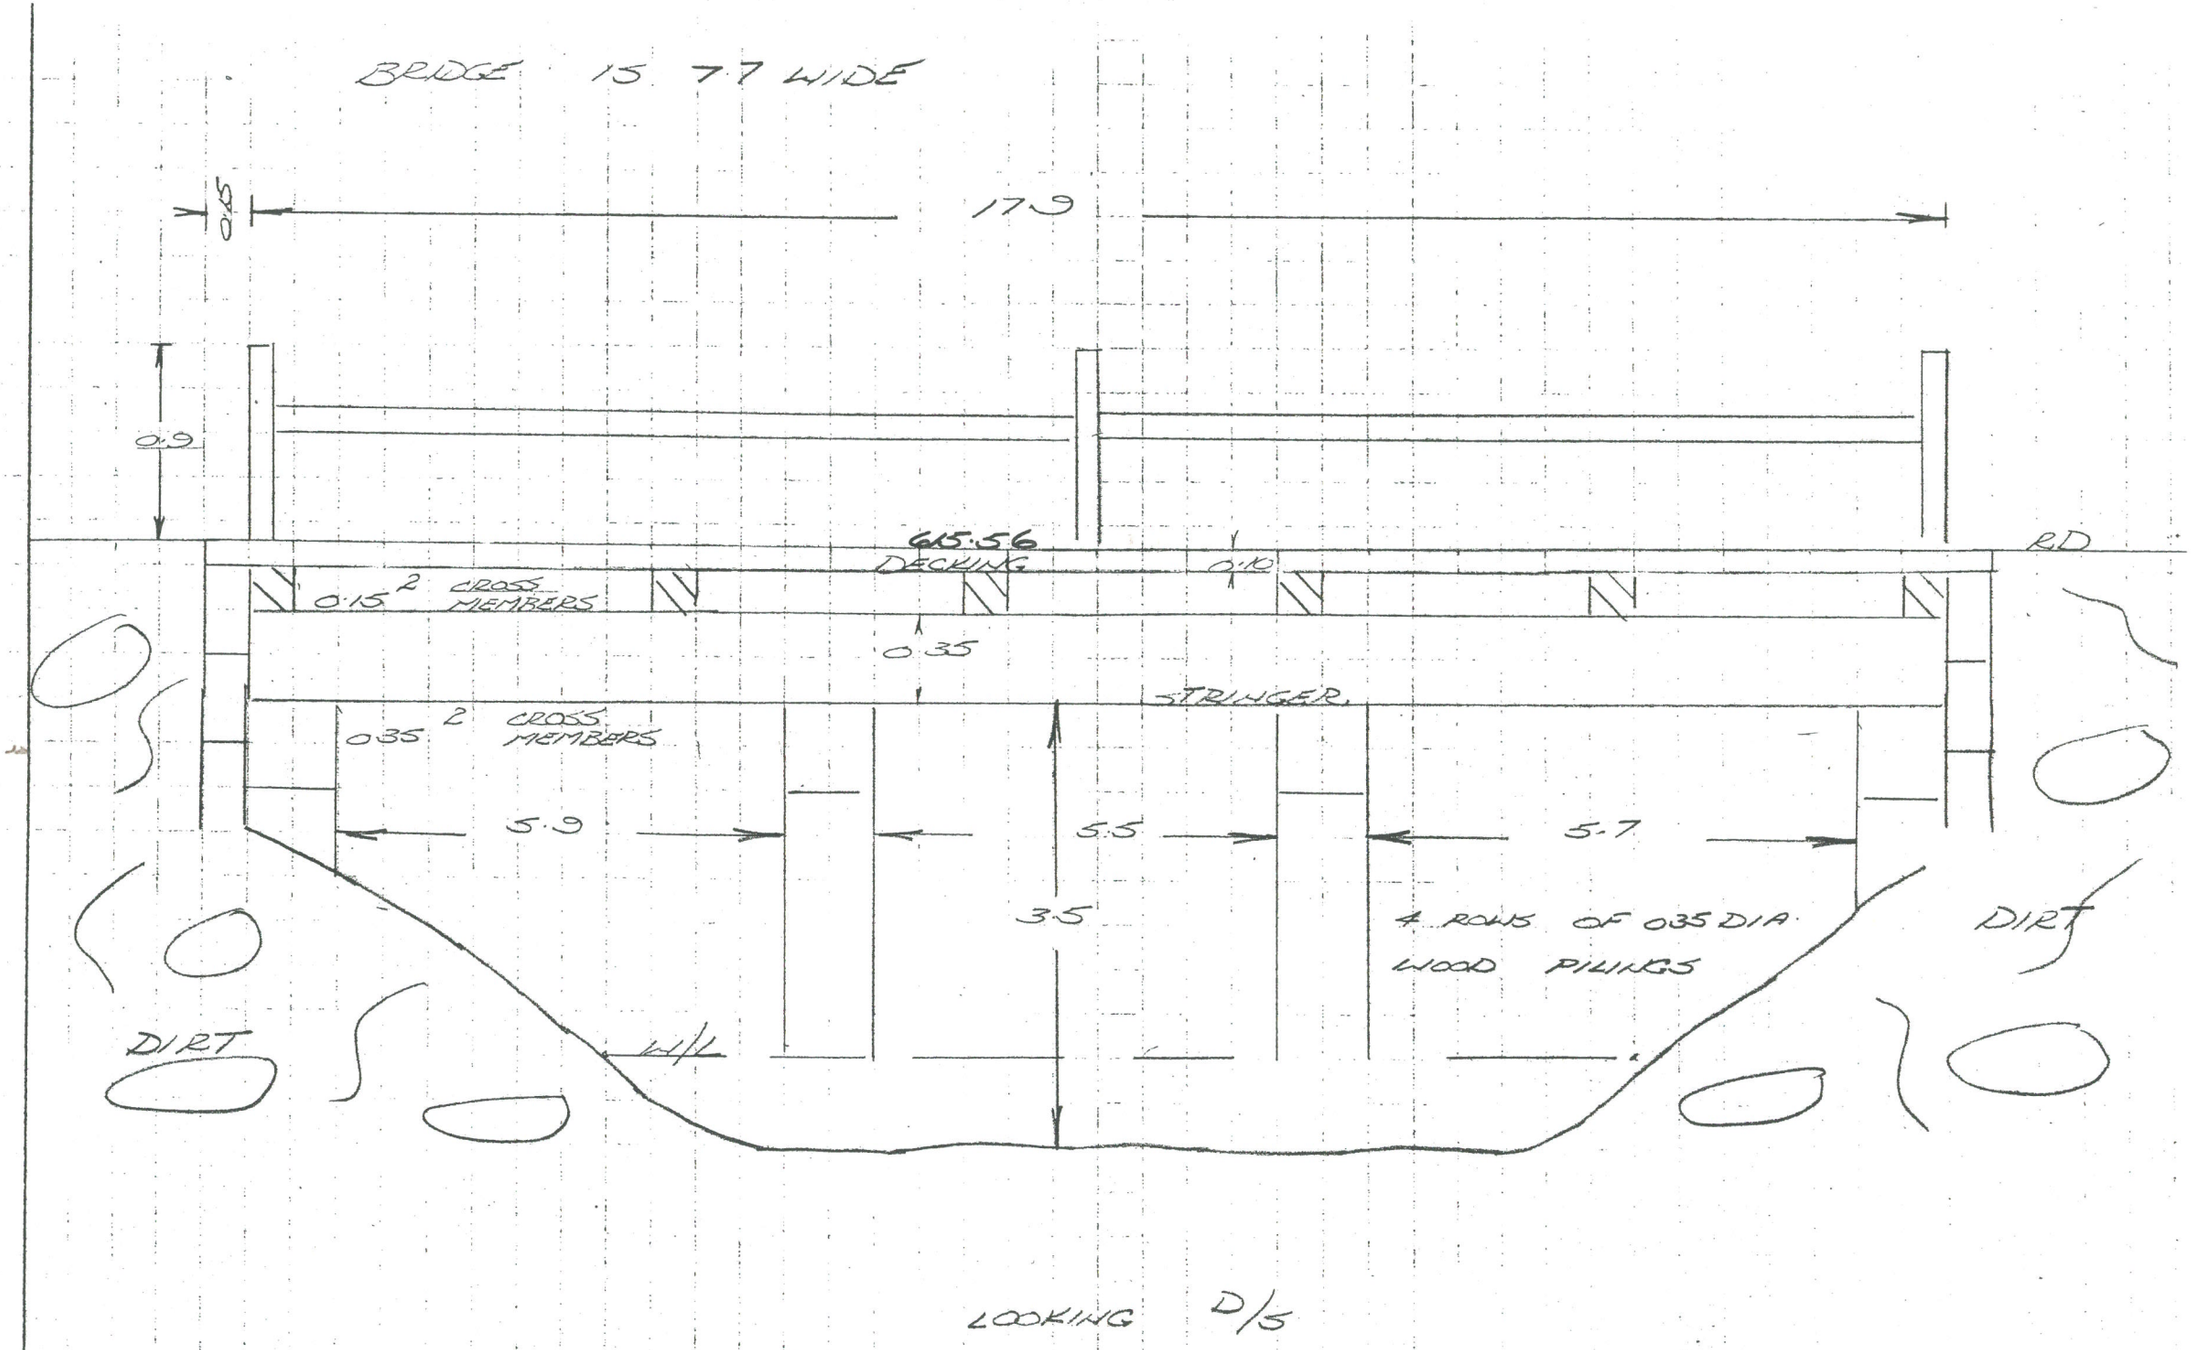


BRIDGE NO.	16	CROSS SECTION NO	54 55	DATE	82/06/24	LOCATION	BEAVER CK

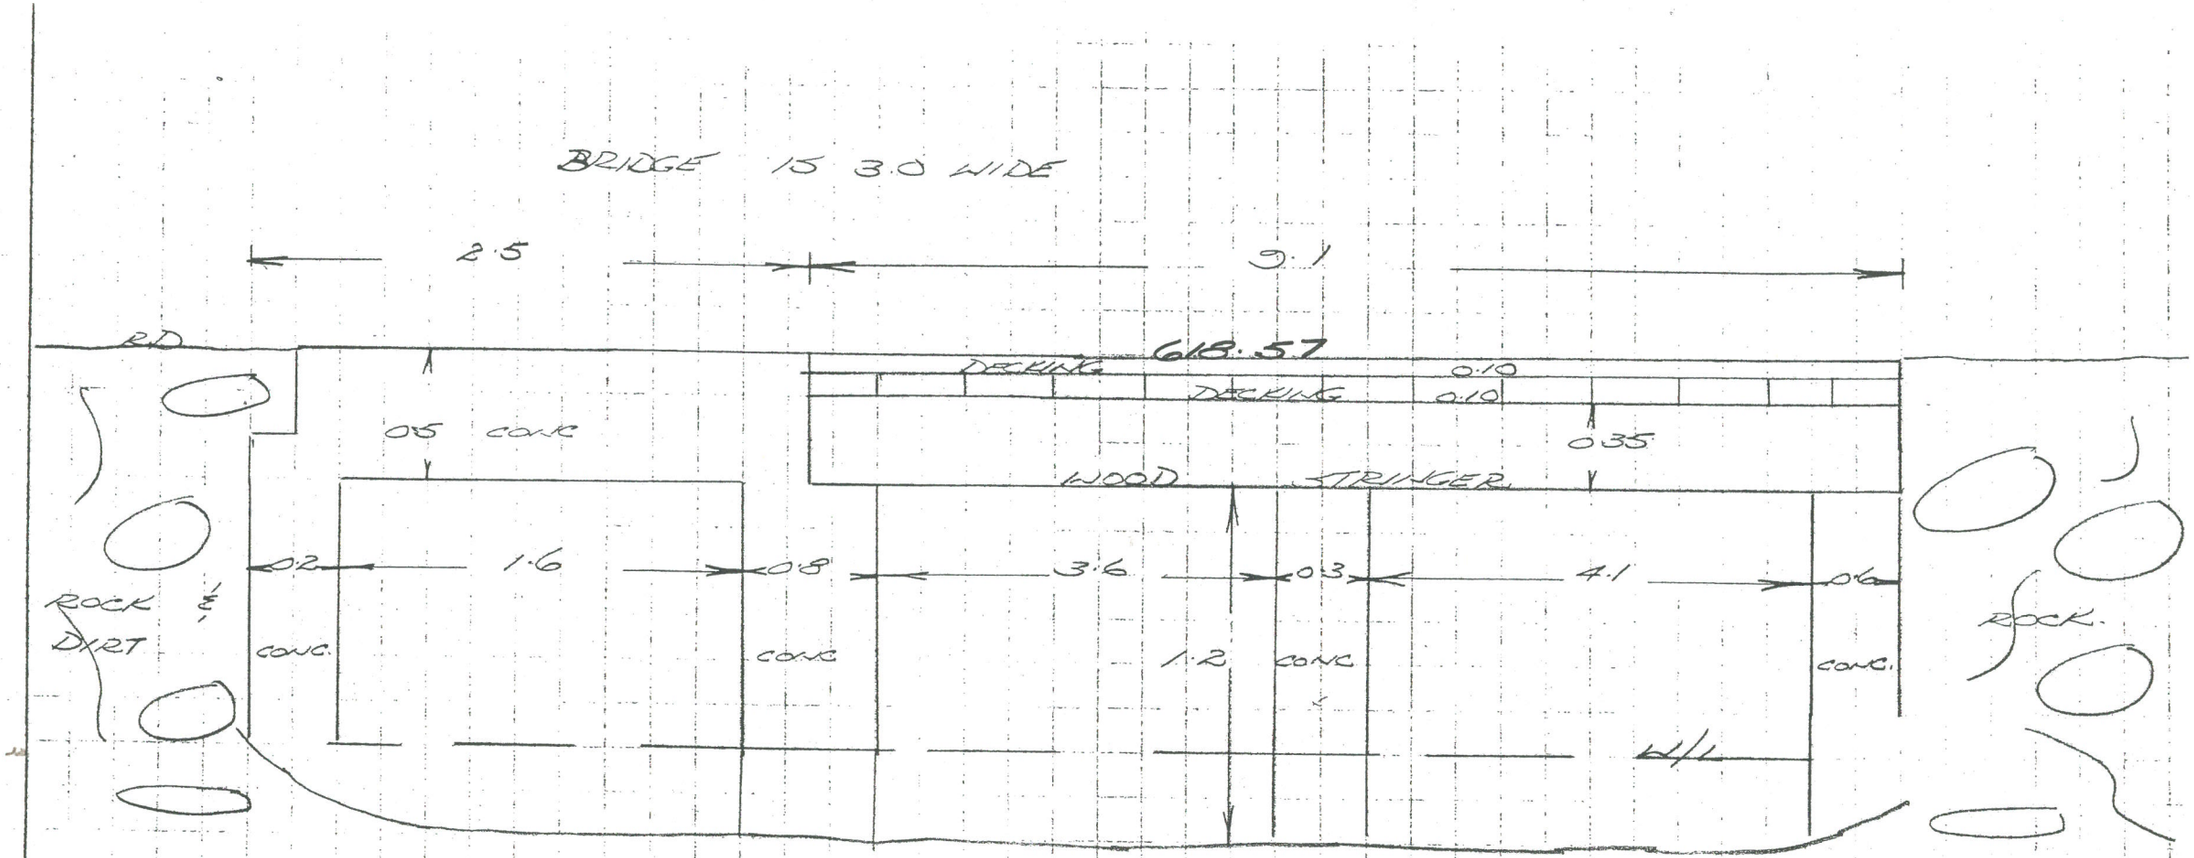


BRIDGE NO	17	CROSS SECTION NO	59	DATE	82/06/24	LOCATION	BEAVER CK.

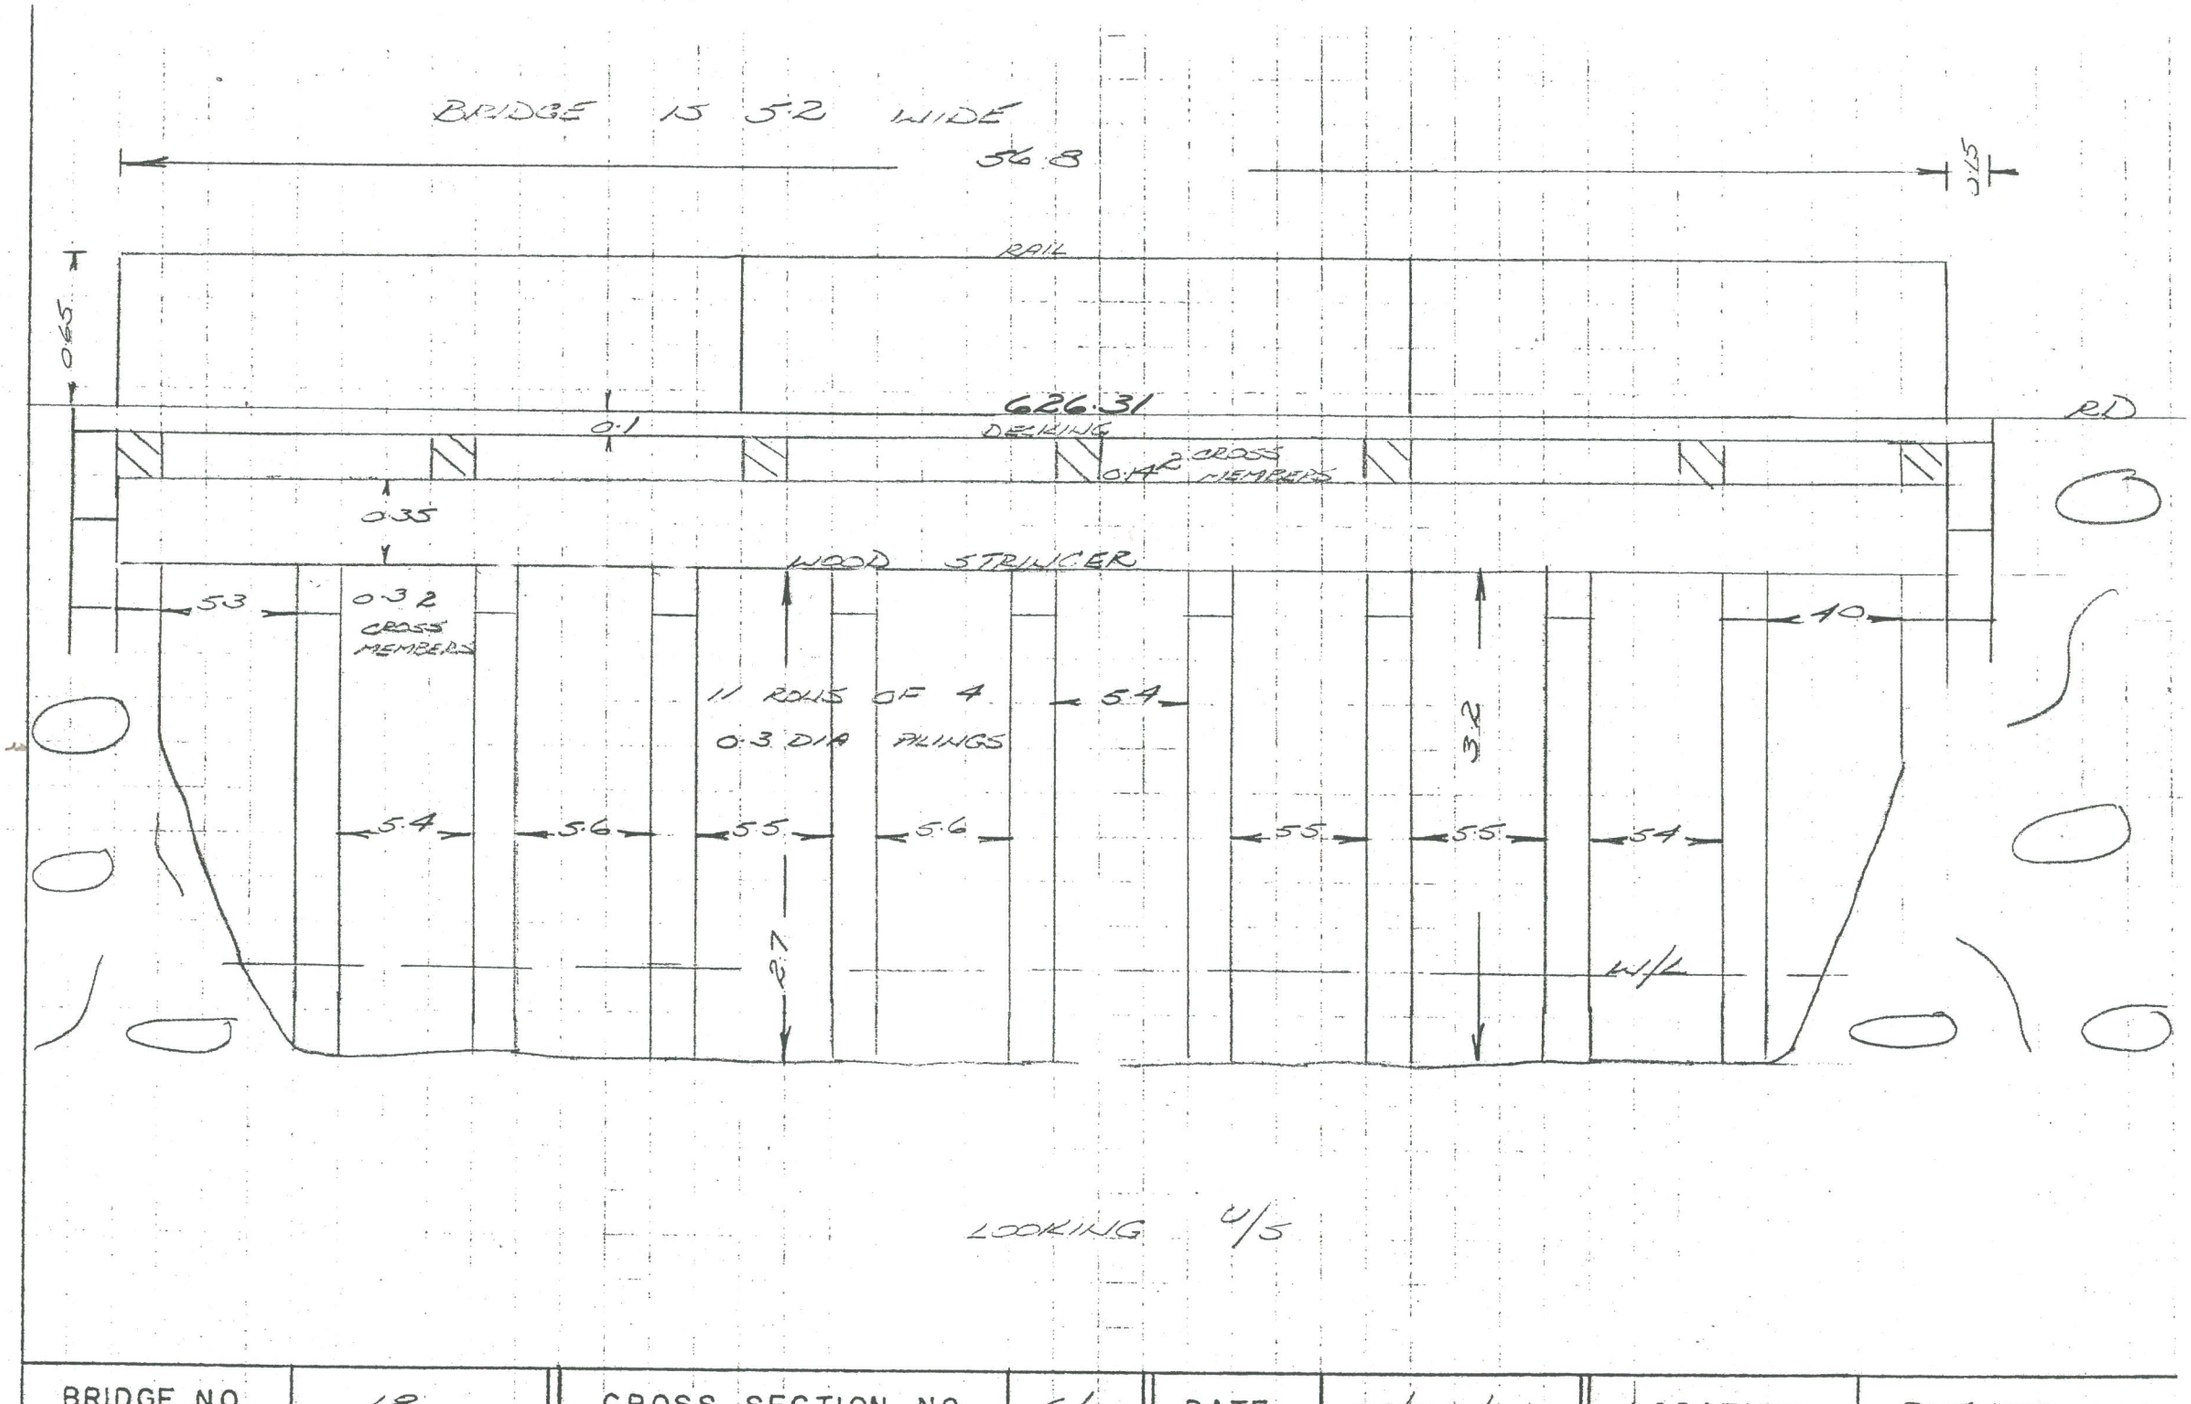


BRIDGE NO	18	CROSS SECTION NO	61/62	DATE	82/07/01	LOCATION	BEAVER CK

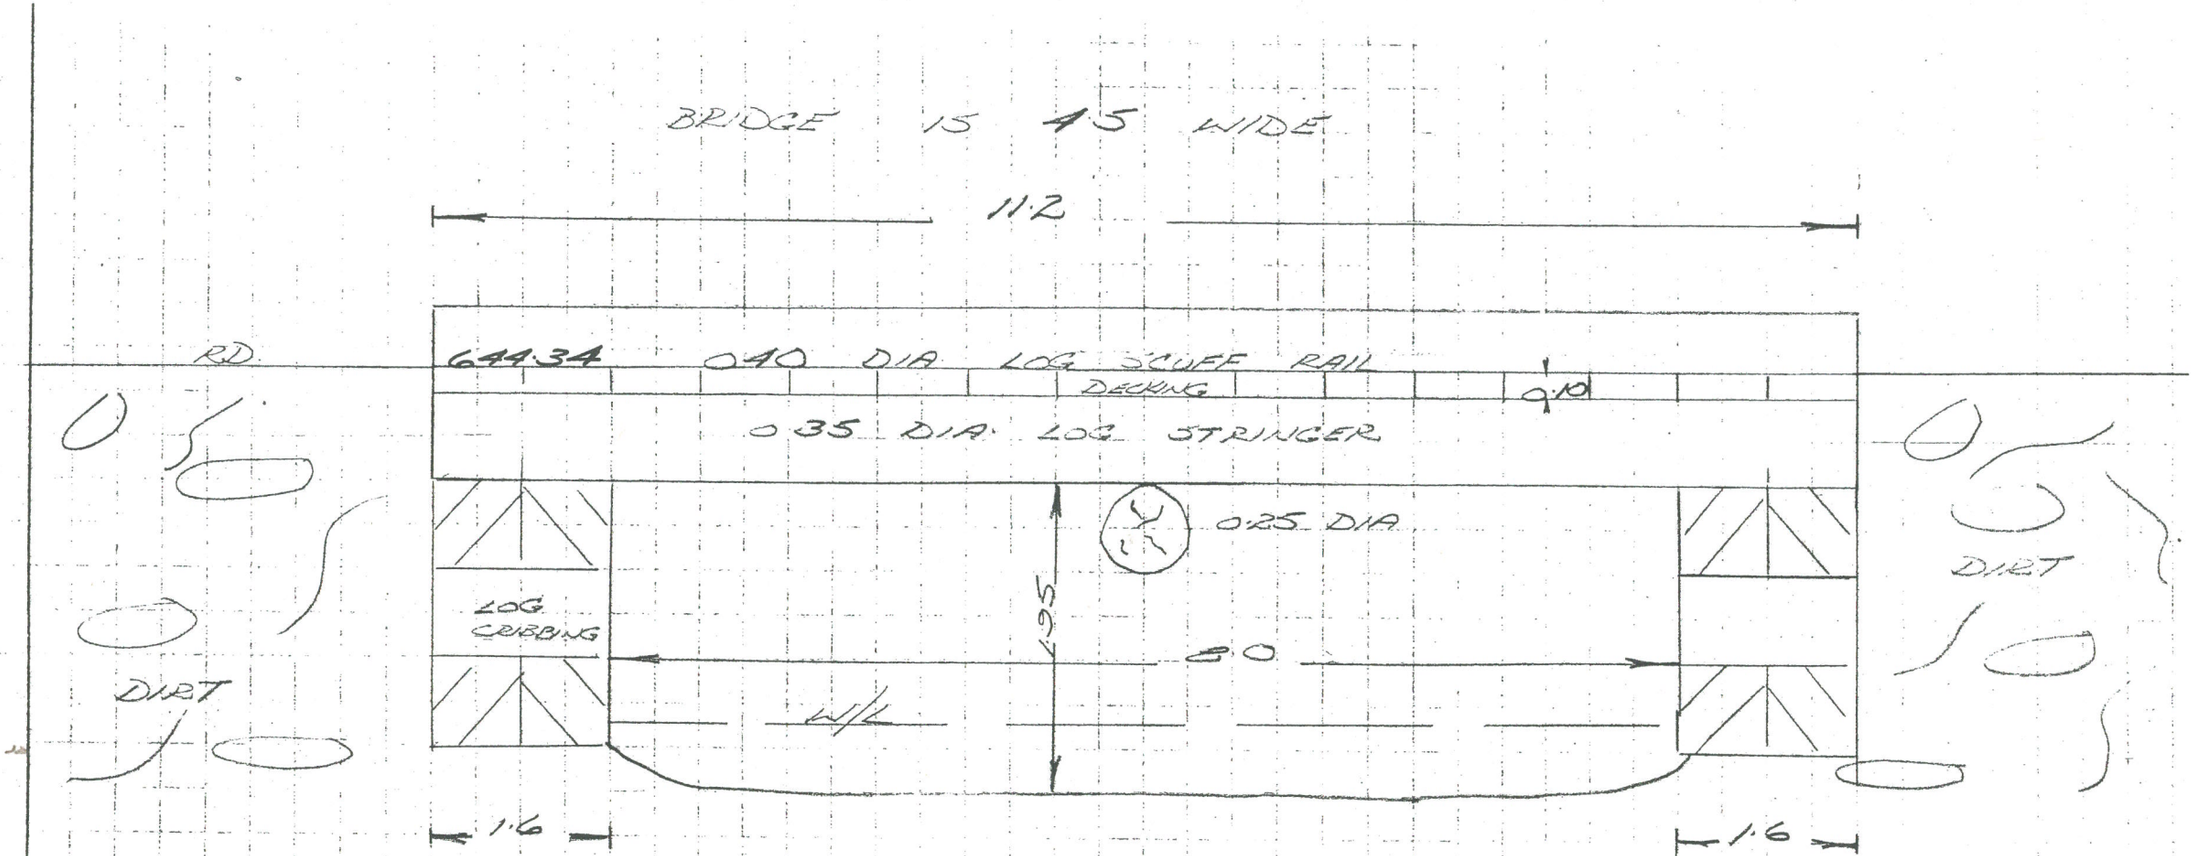


BRIDGE NO	19	CROSS SECTION NO	67	DATE	92/07/01	LOCATION	BEAVER CK.

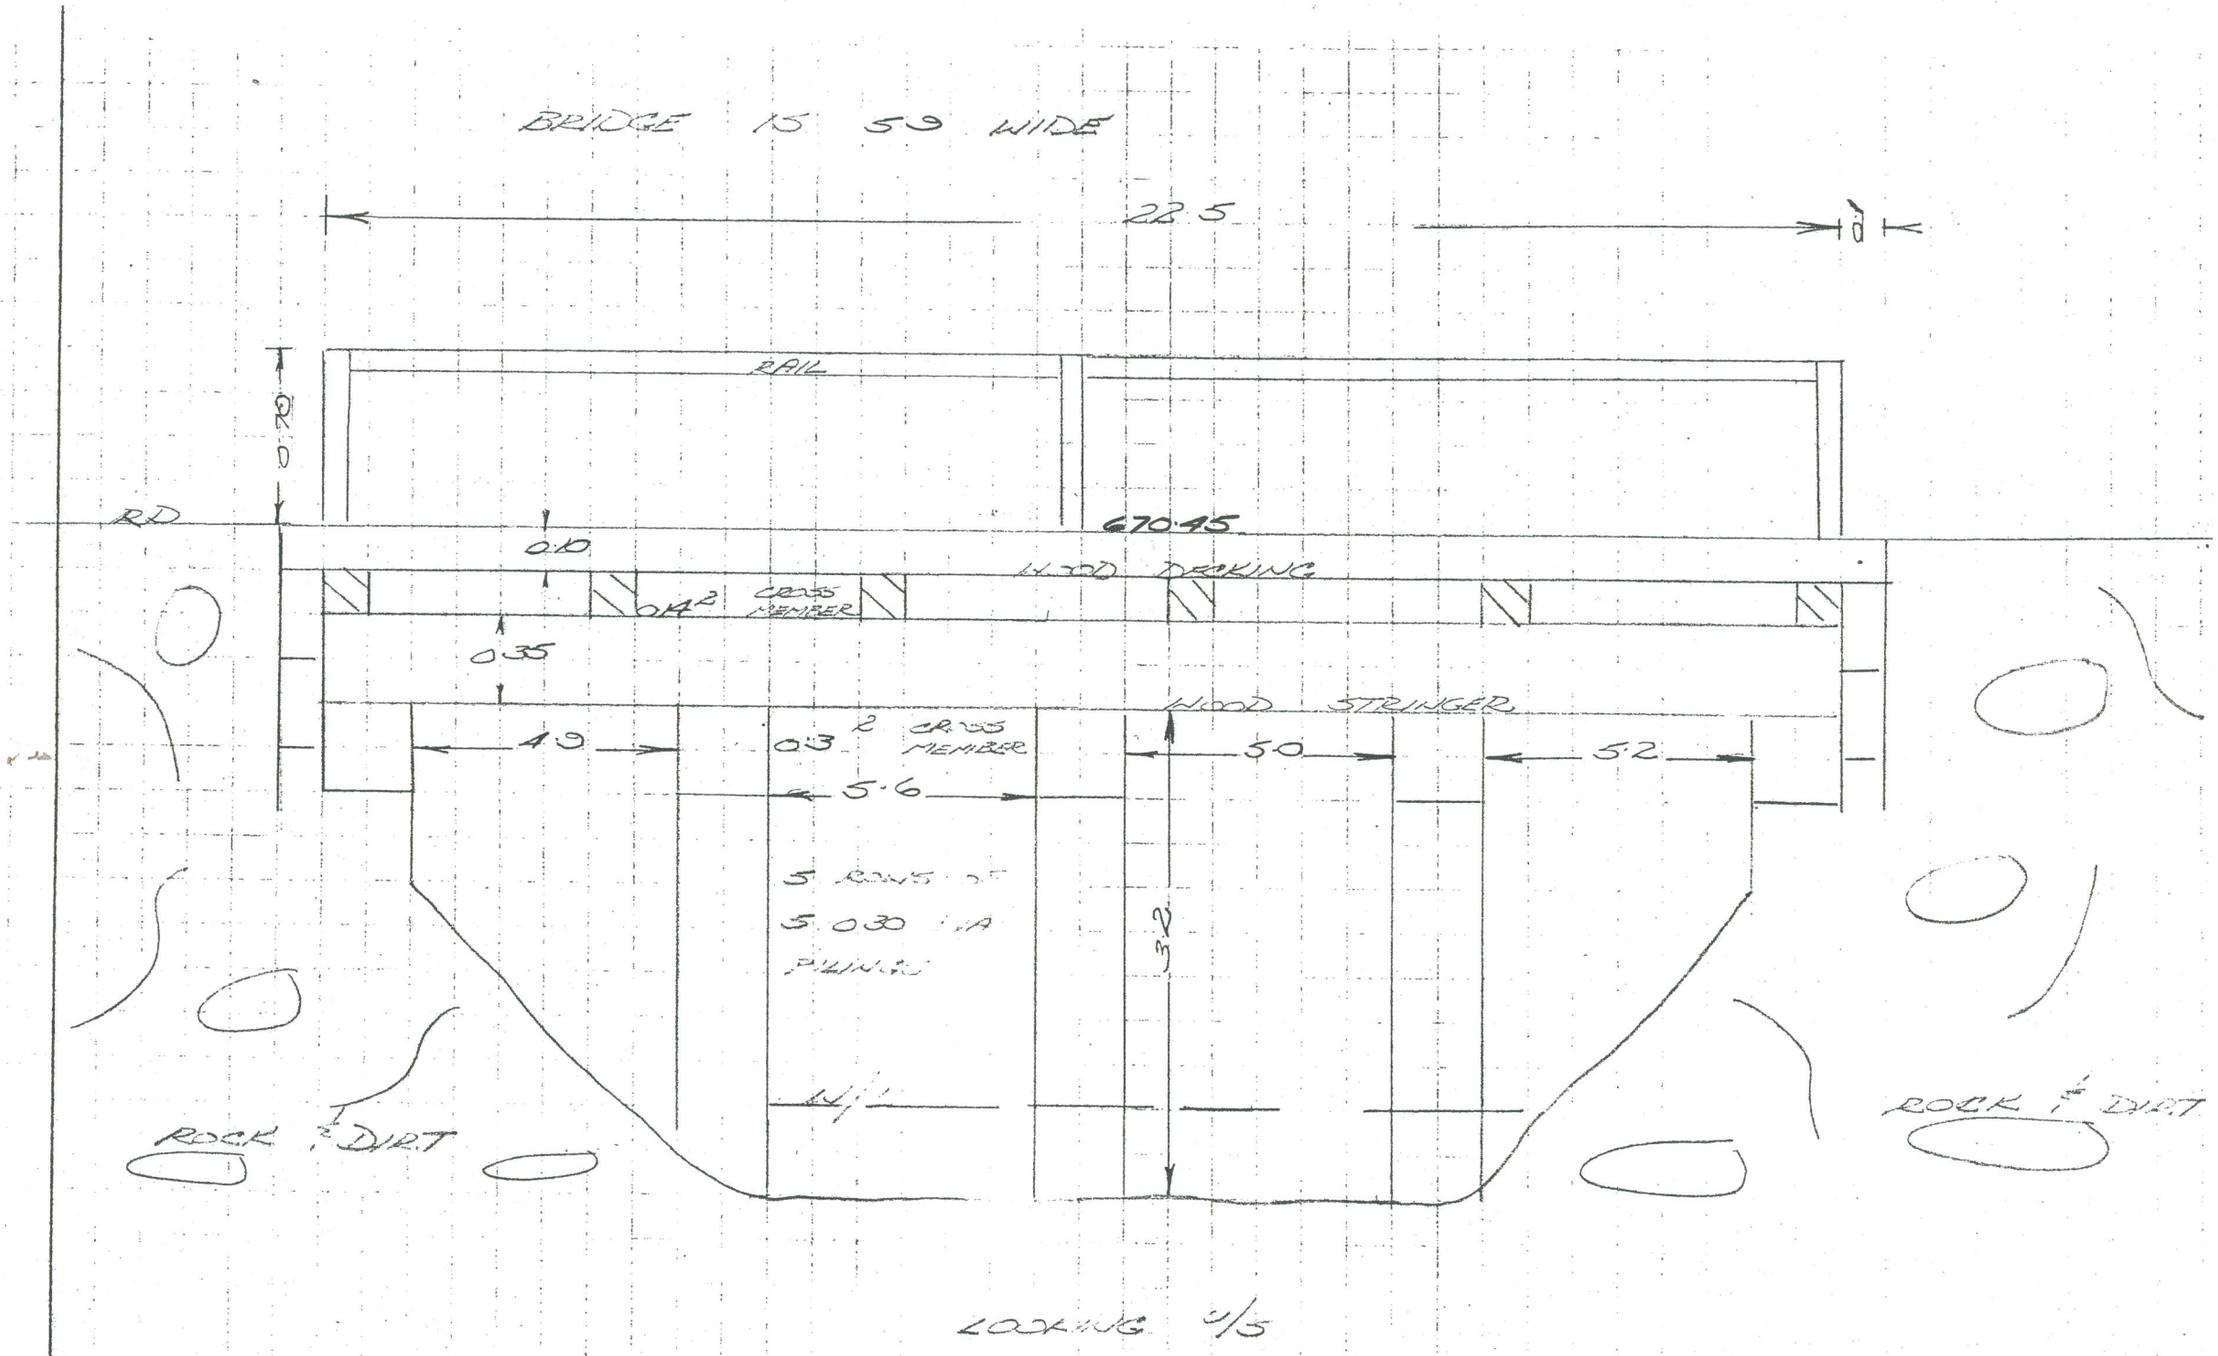


BRIDGE NO	20	CROSS SECTION NO	7/72	DATE	22/07/01	LOCATION	BEAVER CK.

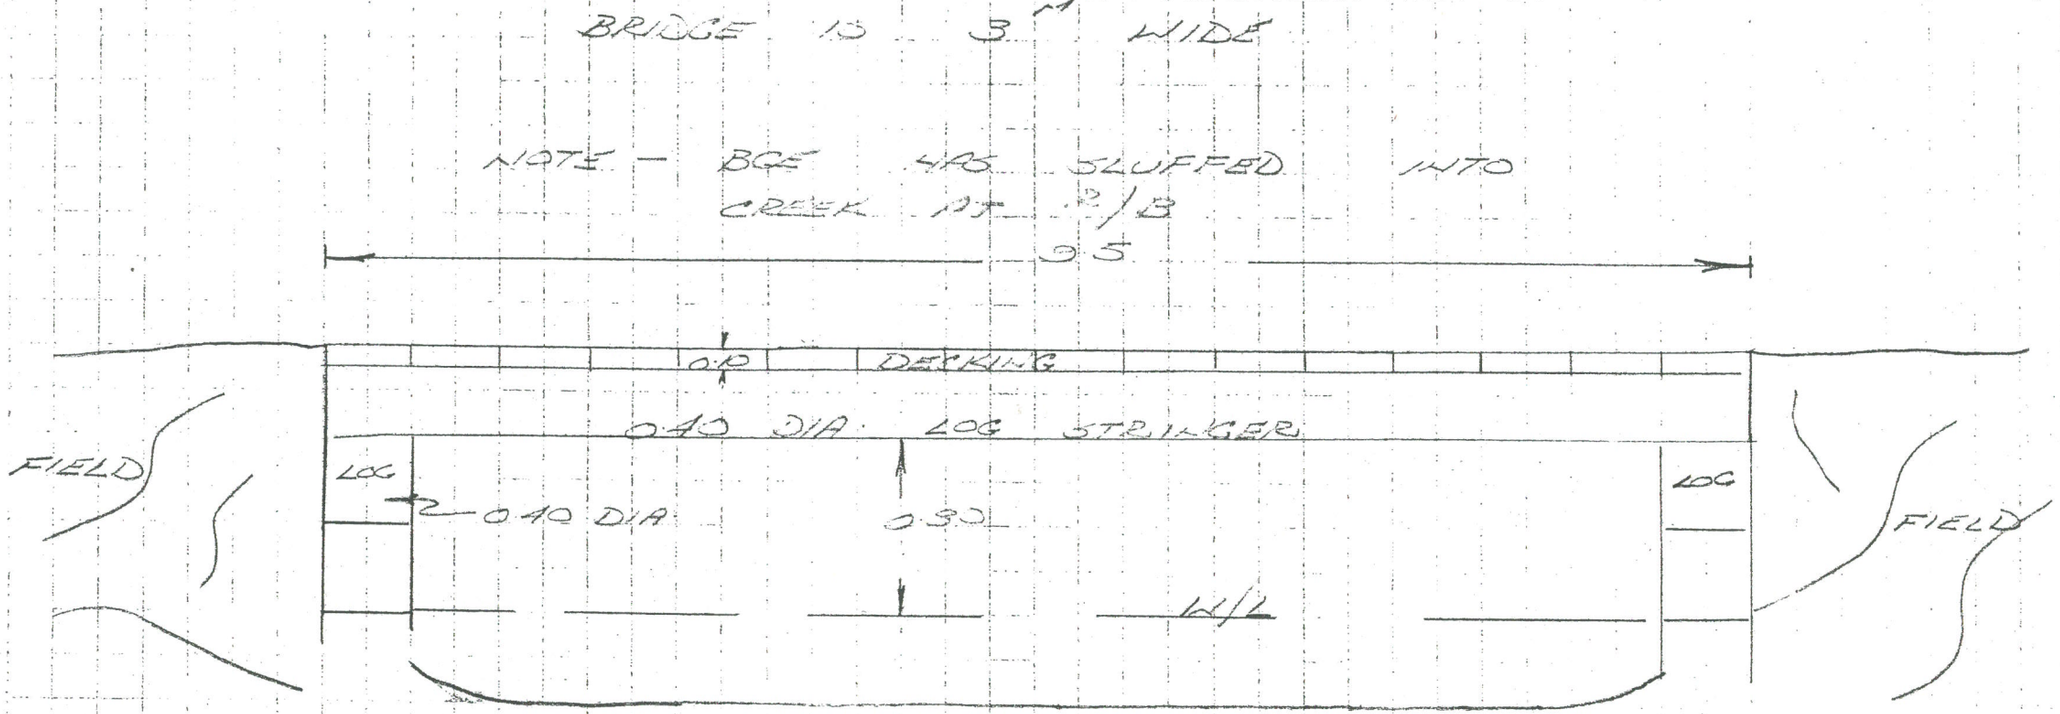

BRIDGE NO	21	CROSS SECTION NO		DATE	92/07/01	LOCATION	REAR BK

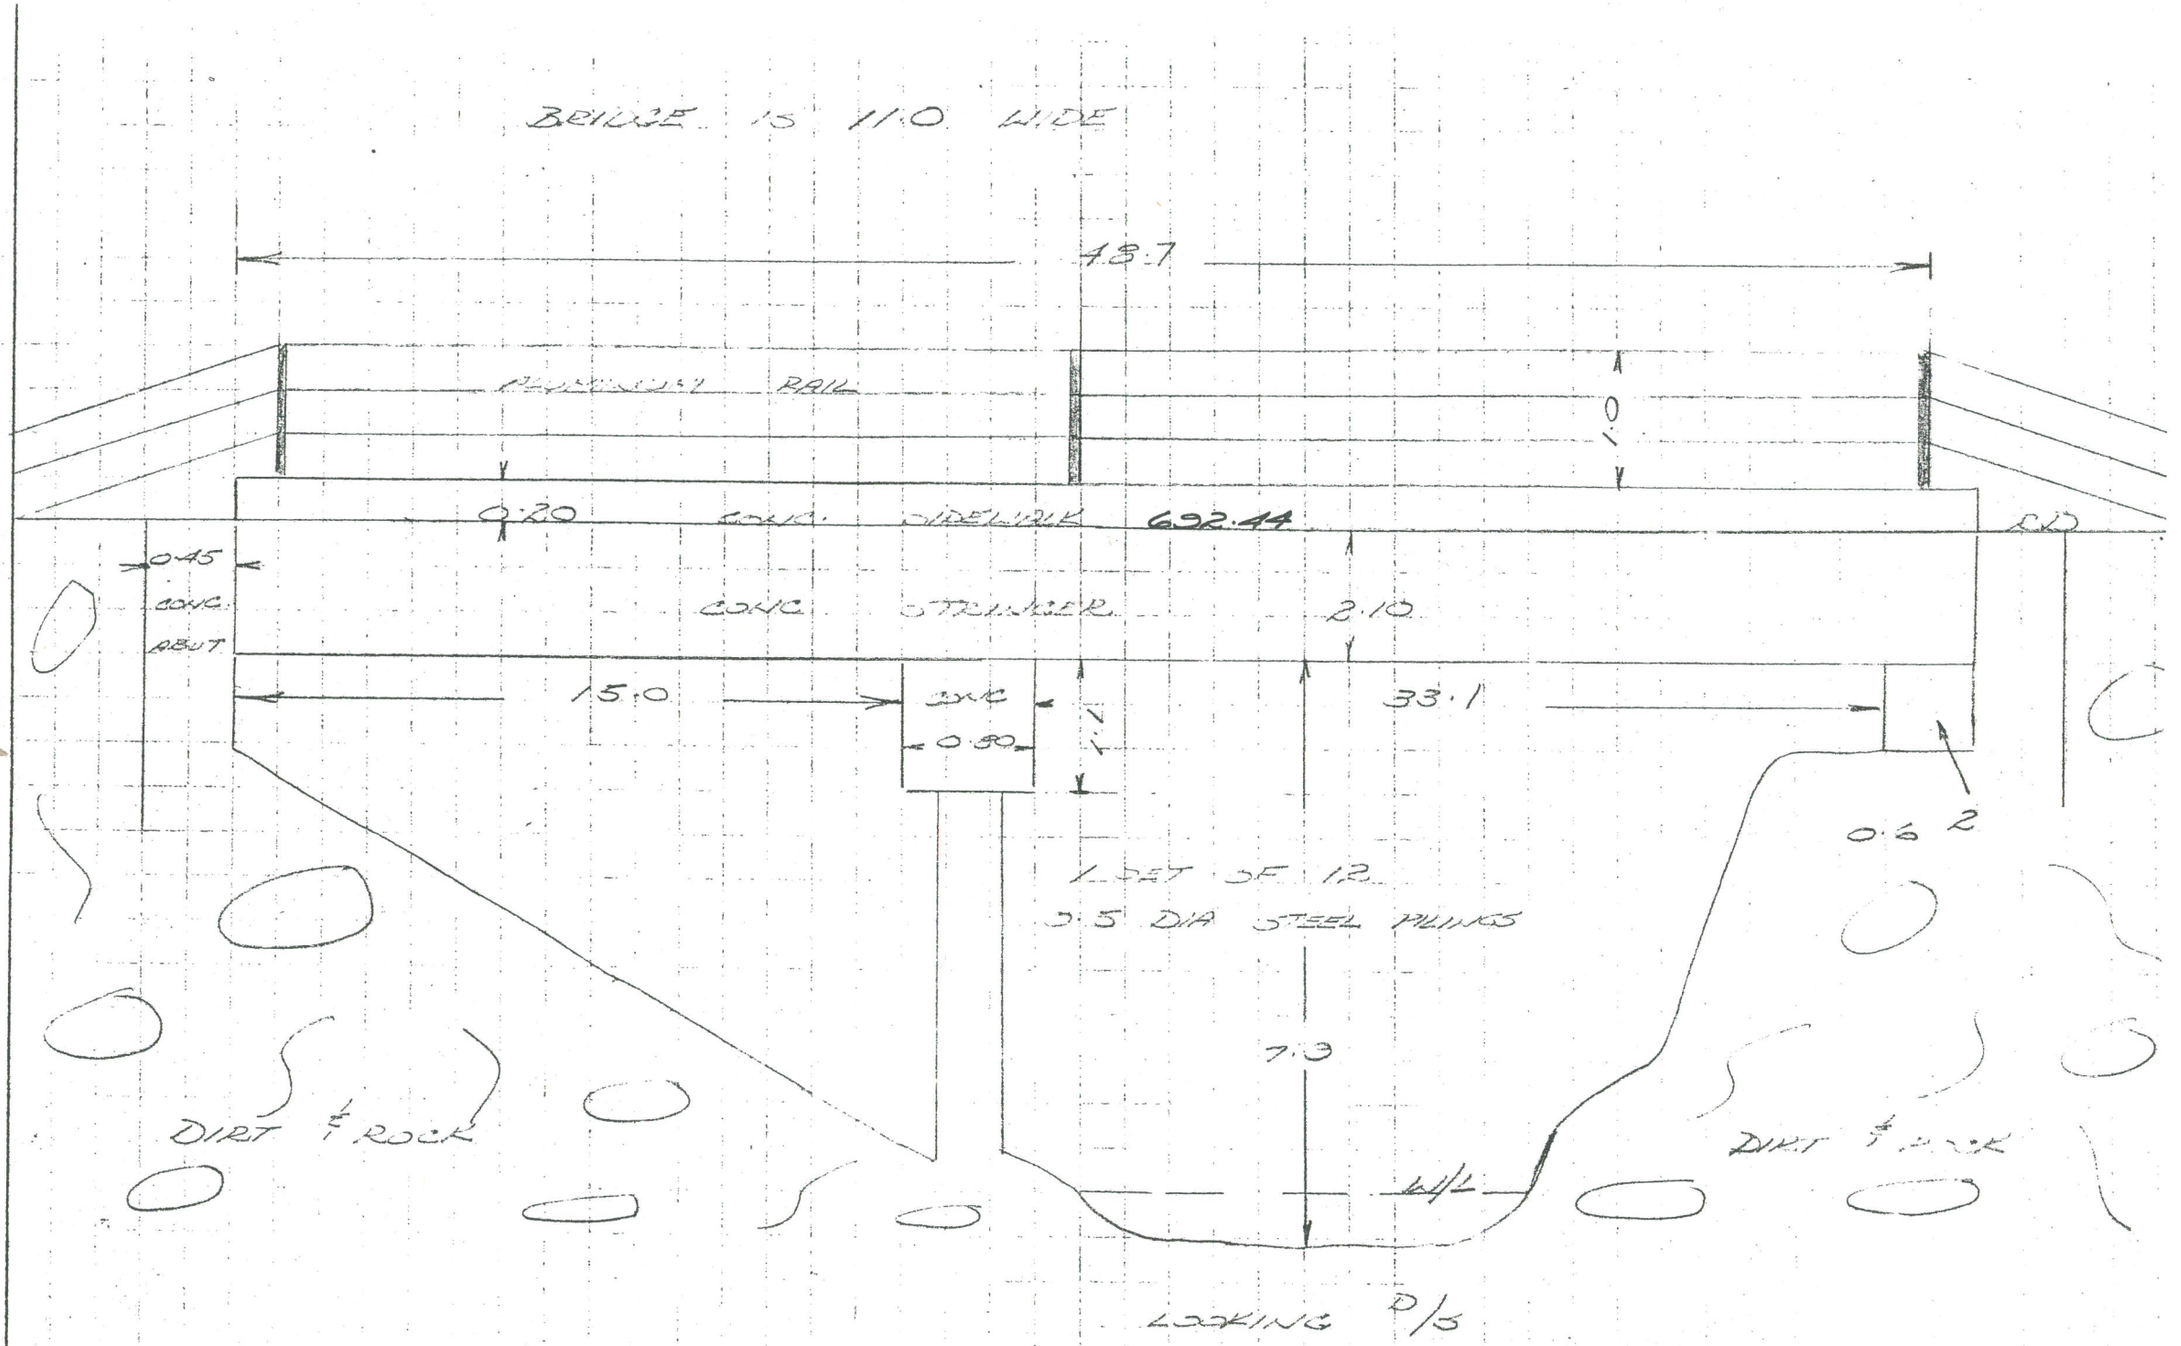

BRIDGE NO	22	CROSS SECTION NO	30 81	DATE	82/07/01	LOCATION	BEAVER CR.

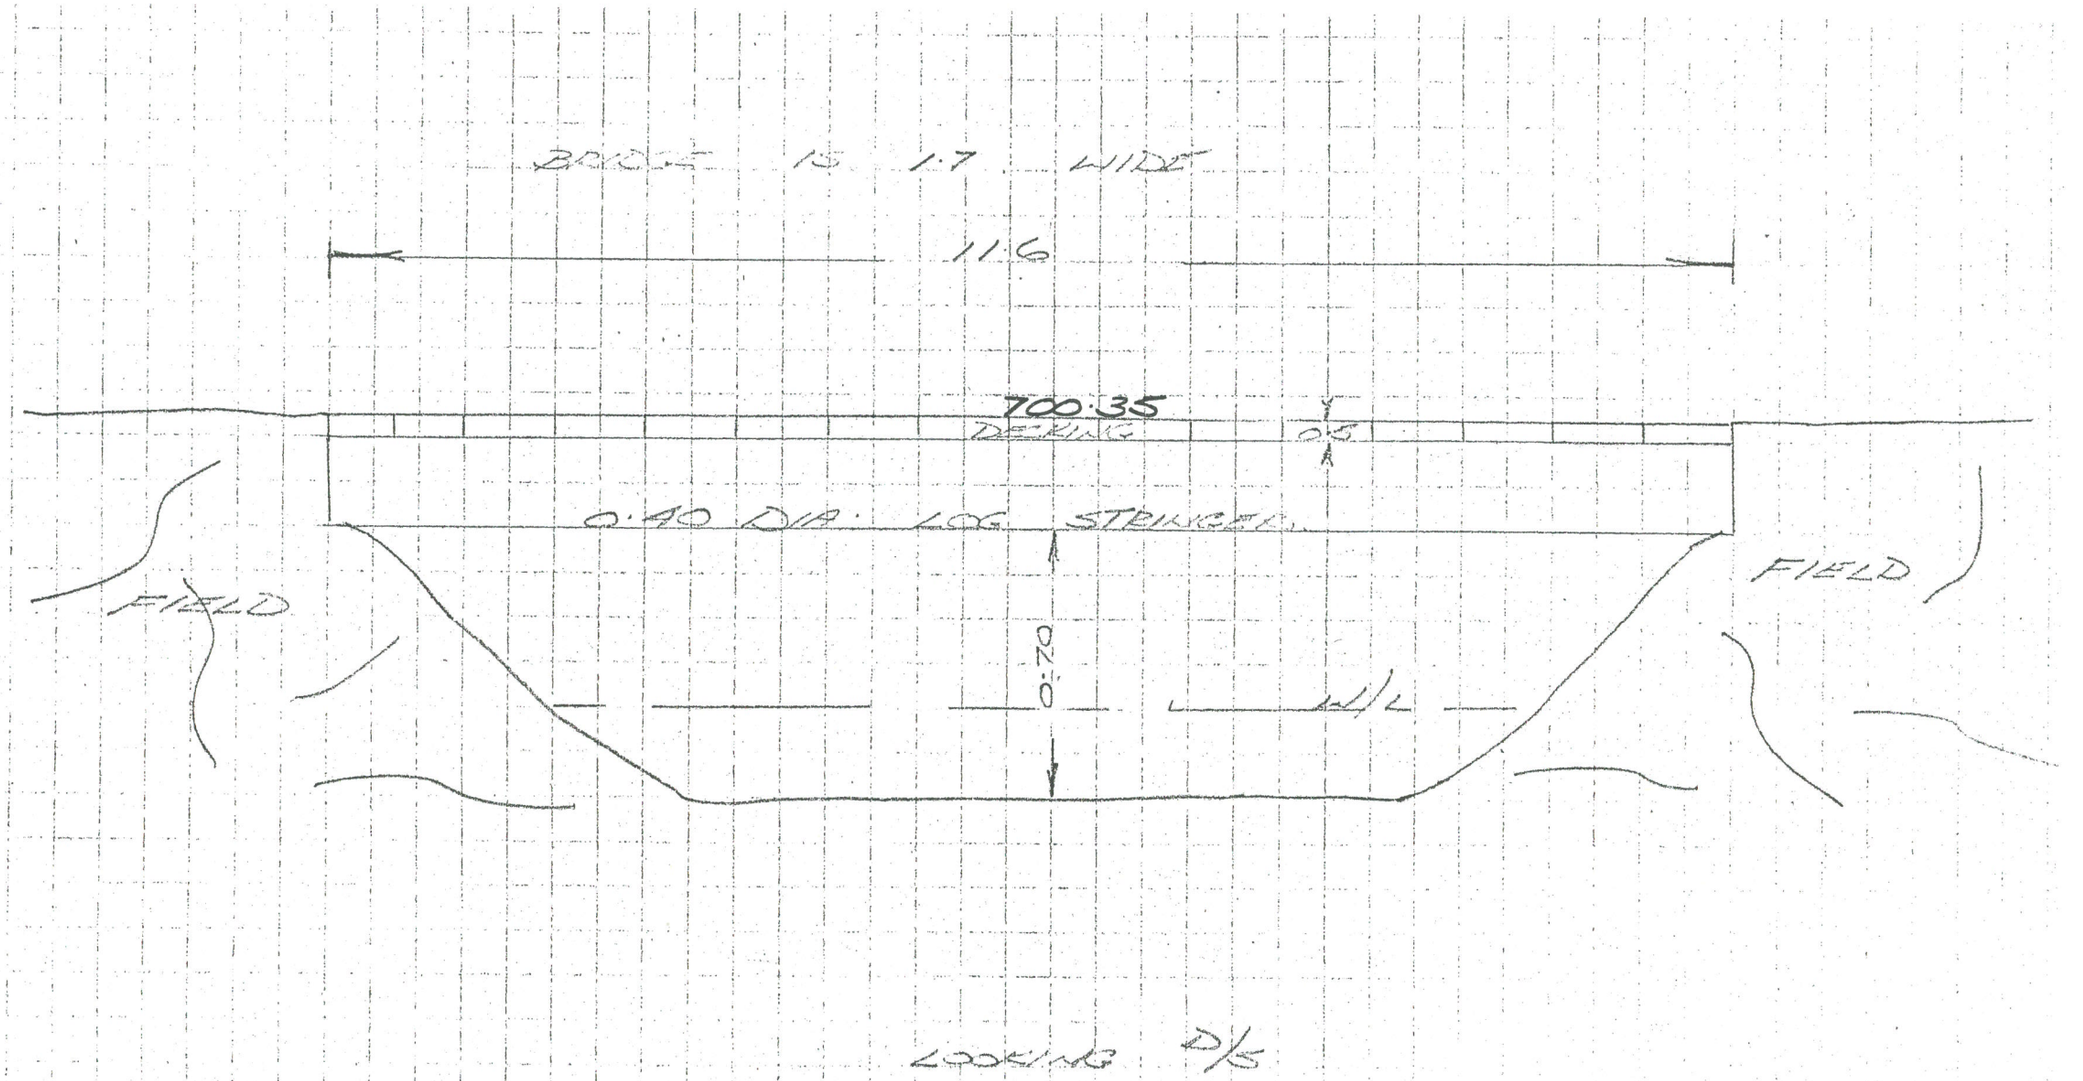

BRIDGE NO	24	CROSS SECTION NO	NEAR 86?	DATE	22/07/01	LOCATION	BEAVER CK