


PROFILE No. 2

SCALE HORIZ. 1:1000
VERT. 1:100

NOTE:


This information is considered historical as it represents channel conditions and configuration at the time of the survey only. User must accept responsibility of ensuring that the accuracy and completeness of provided data is suitable for the needs of the project or study. It is provided "as is" without warranty of any kind, whether express or implied. Under no circumstances will the Government of British Columbia be liable to any person or business entity for any direct, indirect, special, incidental, consequential, or other damages based on any use of this information.

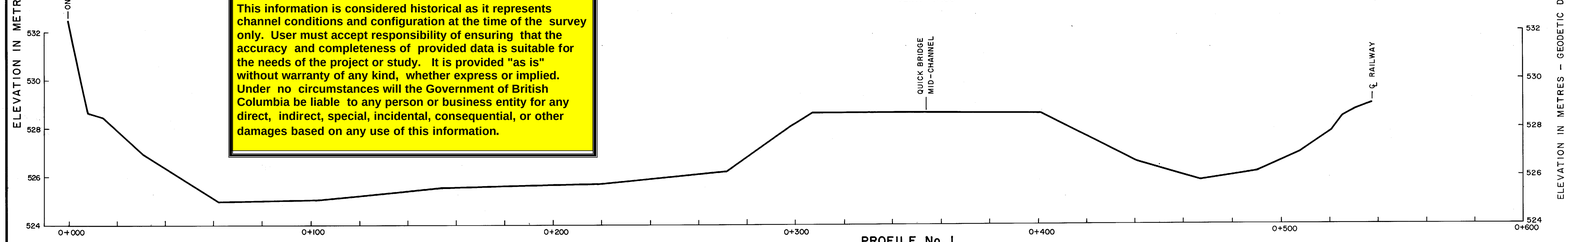

PROFILE No. 1


SCALE HORIZ. 1:1000 VERT. 1:100

FLOOR LEVEL ELEVATIONS		ICE MARK ELEVATIONS	
House No.	Elevation	Mark No.	Elevation
H1	527.85	1	528.05
H2	527.05	2	527.39
H3	527.37	3	527.68
H4	526.91	4	527.74
H5	526.61	5	526.34
H6	526.76		
H7	526.25		
H8	529.47		
H9	529.32		

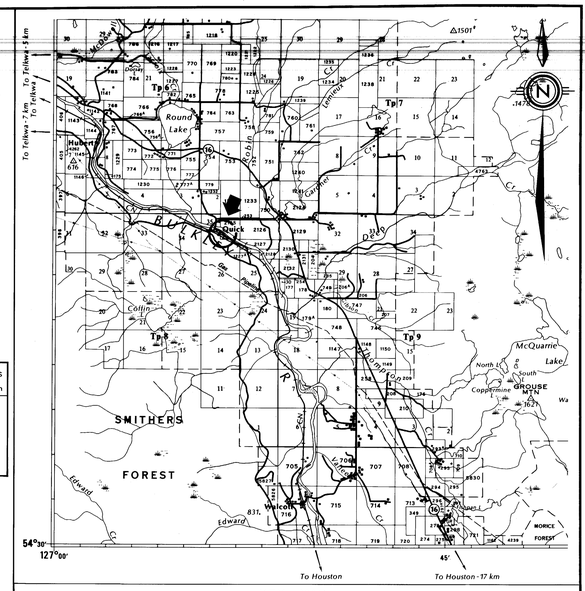

KEY MAP

SCALE 1:100 000

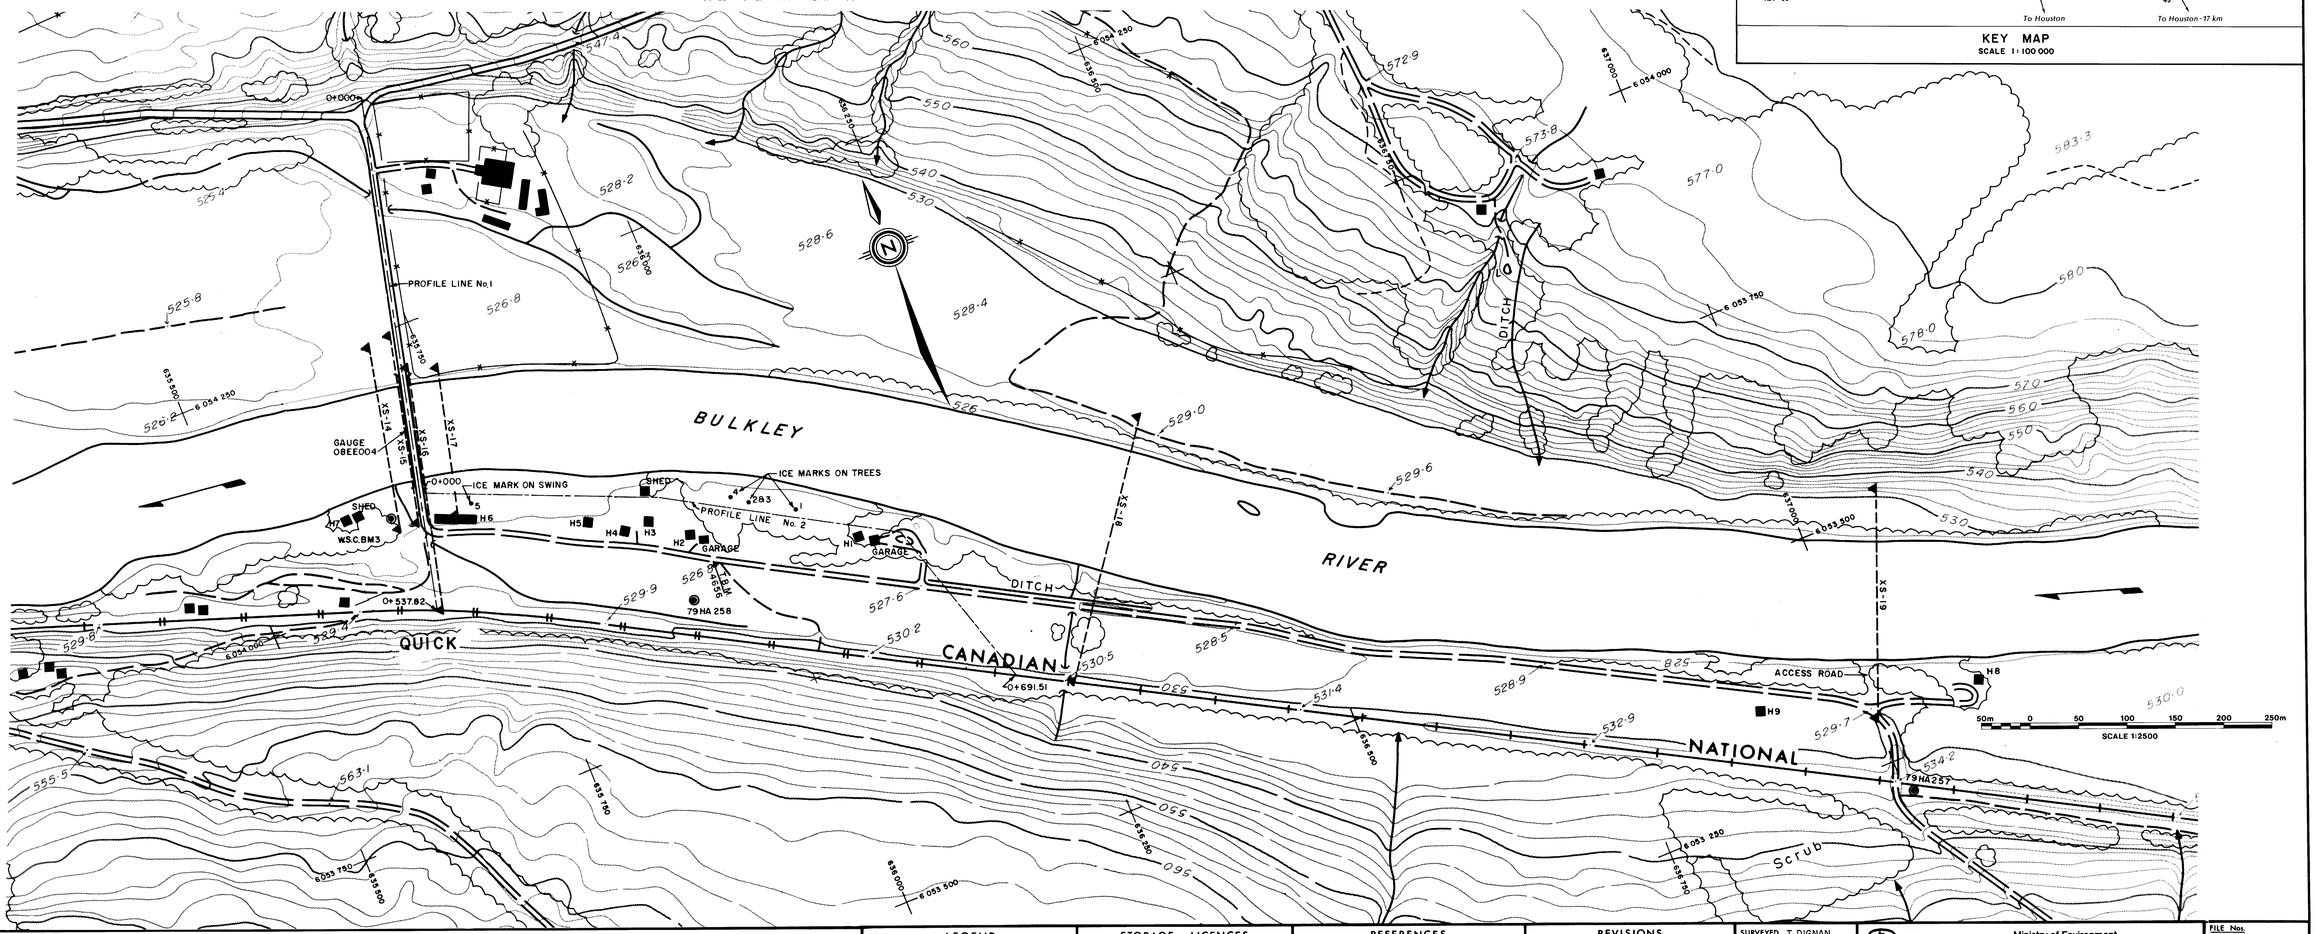

NOTES

1) This map has been prepared by the Ministry of Environment, Province of British Columbia. Mapping was produced by the Surveys and Resource Mapping Branch.

2) SURVEY DATA:
a) Field surveys were conducted by the Surveys Section, Water Management Branch.
b) Cross section and profile locations were obtained by air photo identification and are therefore not related to the mapping coordinates as shown.
c) Vertical control was established by differential levelling.
d) Cross section data were collected using Geodimeter 140 total station.
e) Field data are recorded on micro cassette tape labelled 2389.

3) DATUM:
a) Vertical control is based on Monuments No.79HA257 and 79HA258 established by the Surveys and Resource Mapping Branch.
b) Elevations are in metres and are referred to the Canadian Geodetic datum.

4) MAPPING:
Map Sheets 93L.066.1.2 and 93L.066.2.1 under Project No.82-071T-0, Scale 1:5000.

5) REFERENCE MONUMENTS:

Monuments	Elevation
79HA257	533.470
79HA258	526.275
WSC BM3	525.723

6) REFERENCE POINT:

T.B.M.	Elevation
4656	525.846

LEGEND

- TRIANGULATION STATION
- REFERENCE MONUMENT (P.CON.or P.ROCK)
- 50 000 HORIZ. CONTROL POINT
- 60 000 VERT. CONTROL POINT
- T.B.M. TEMPORARY BENCH MARK
- TEMPORARY REFERENCE POINT
- ROAD, TRAIL, CREEK, CREEK INTERMITTENT, SWAMP
- BASIN, SUB BASIN
- AIR PHOTO CENTER

STORAGE LICENCES

LICENCE	PRIORITY DATE	AUTHORIZED ACRE-FEET	DEVELOPED ACRE-FEET

REFERENCES

DWG. No.	DESCRIPTION	DATE
A 5231 SHEET 6	UNCONTROLLED MOSAIC	MAY 1979

REVISIONS

No.	DESCRIPTION	DATE

SURVEYED T.DIGNAN DATE SEPT. 1985
COMPILED J. DUNCAN
CHECKED A. H. Roberts DATE FEB. 1986
DRAWN S. McMahon
APPROVED HEAD, DRAFTING SECTION DATE FEB. 1986
ENGINEER

Province of British Columbia
Ministry of Environment
WATER MANAGEMENT BRANCH

RIVER PROTECTION PROGRAM

BULKLEY RIVER AT QUICK

TOPOGRAPHIC MAP SHOWING CROSS SECTION LOCATIONS AND PROFILES

APPROVED Ernest R. Blackwell HEAD, SURVEYS SECTION DATE FEB. 1986

FILE No.: Branch
SURVEY PROJECT No. 85-RPP-12
NTS Map No. 93L/10 Map Scale 1:50000
SCALE 1:2500
NEGATIVE No. 272459
DRAWING No. 86-8-1
SHEET 1 of 1

DD