
NOTE:


This information is considered historical as it represents channel conditions and configuration at the time of the survey only. User must accept responsibility of ensuring that the accuracy and completeness of provided data is suitable for the needs of the project or study. It is provided "as is" without warranty of any kind, whether express or implied. Under no circumstances will the Government of British Columbia be liable to any person or business entity for any direct, indirect, special, incidental, consequential, or other damages based on any use of this information.

DUTCH CREEK JULY 1977


Also see photos

(XS1 ≠ XS2)

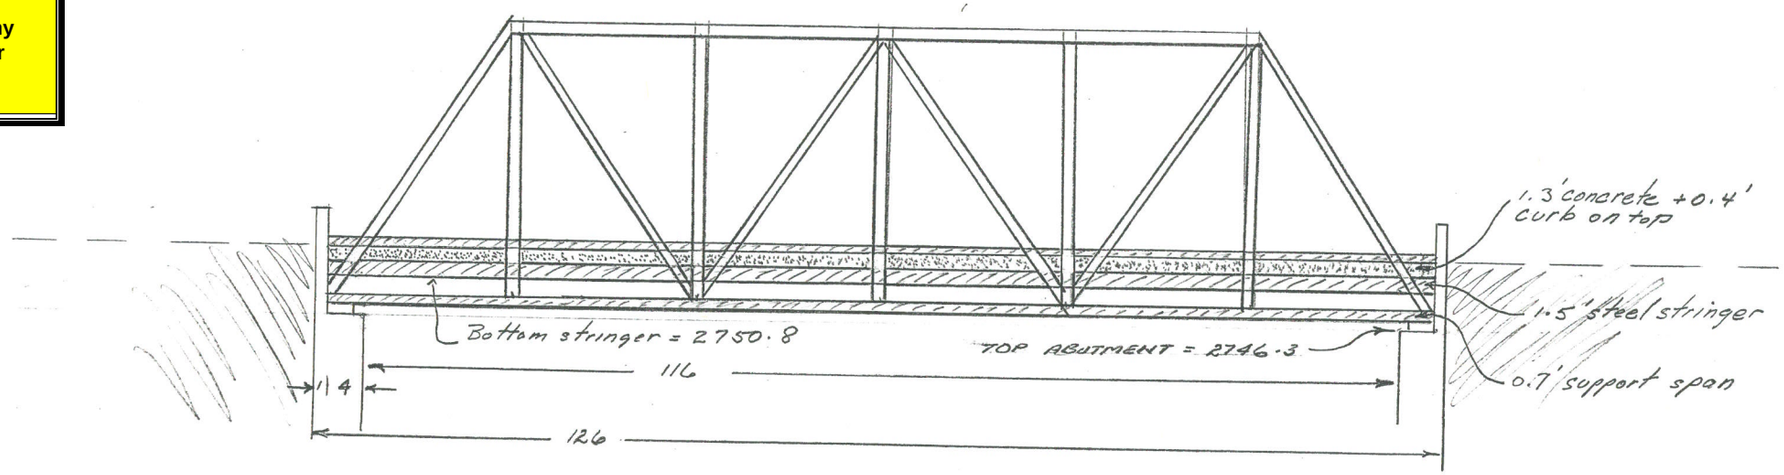


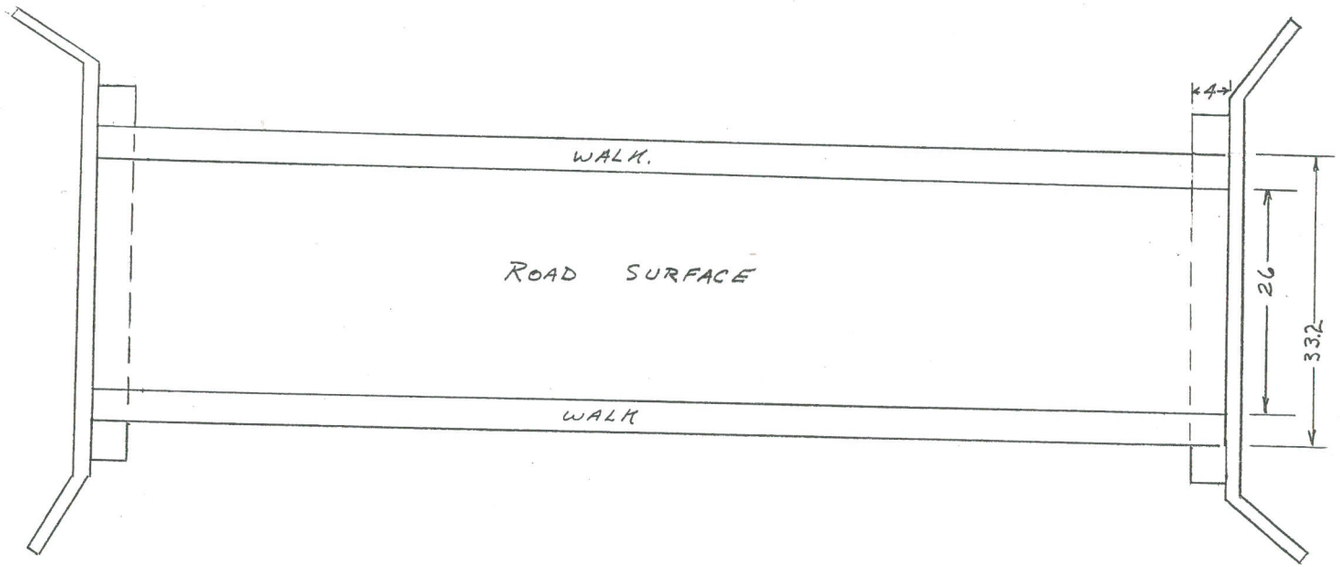

DUTCH CREEK R/R BRIDGE
(XS 8 & XS 9)

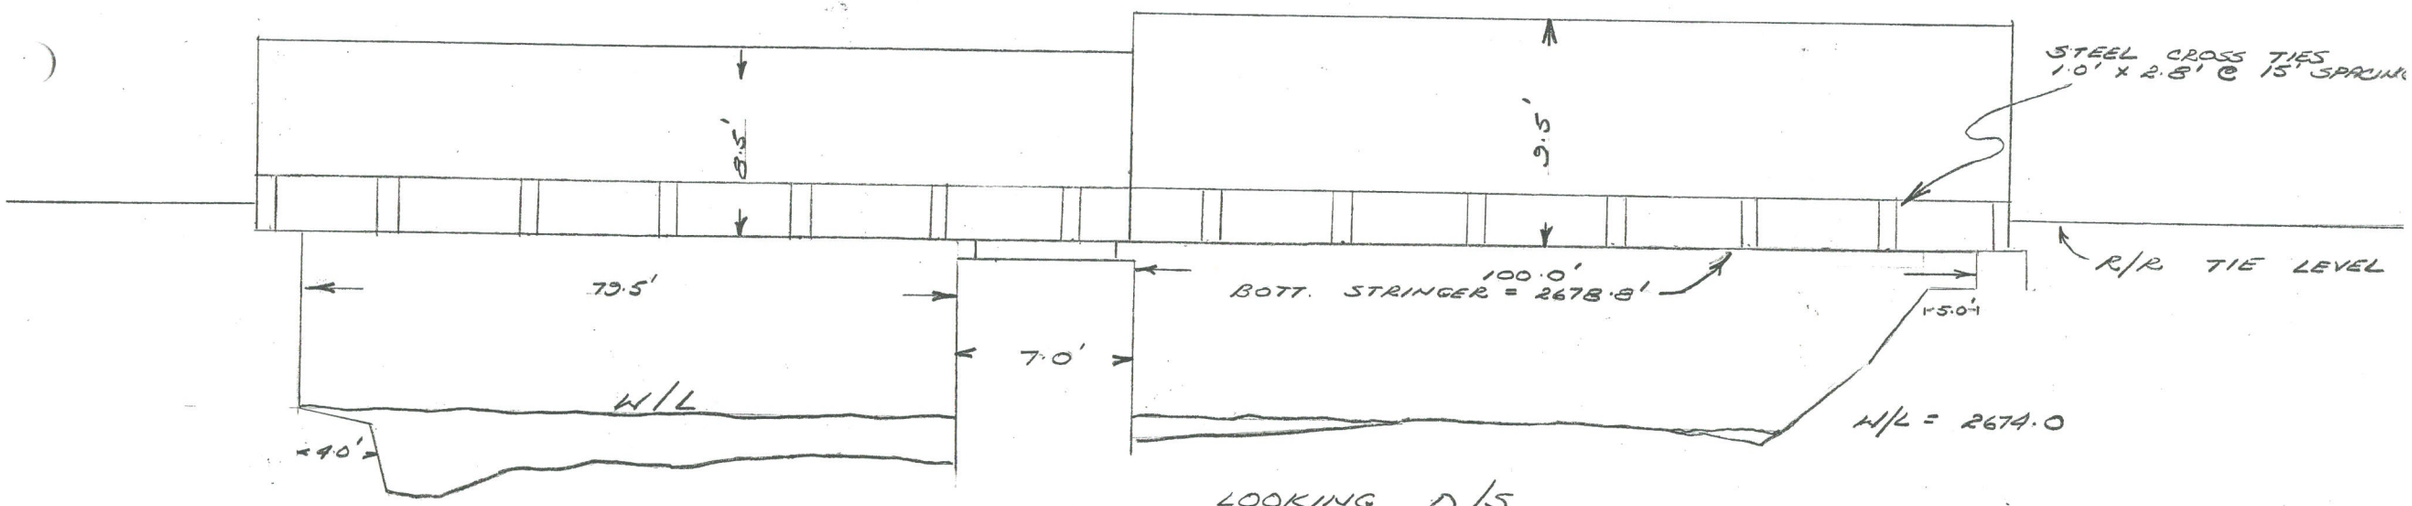

LOOKING D/S

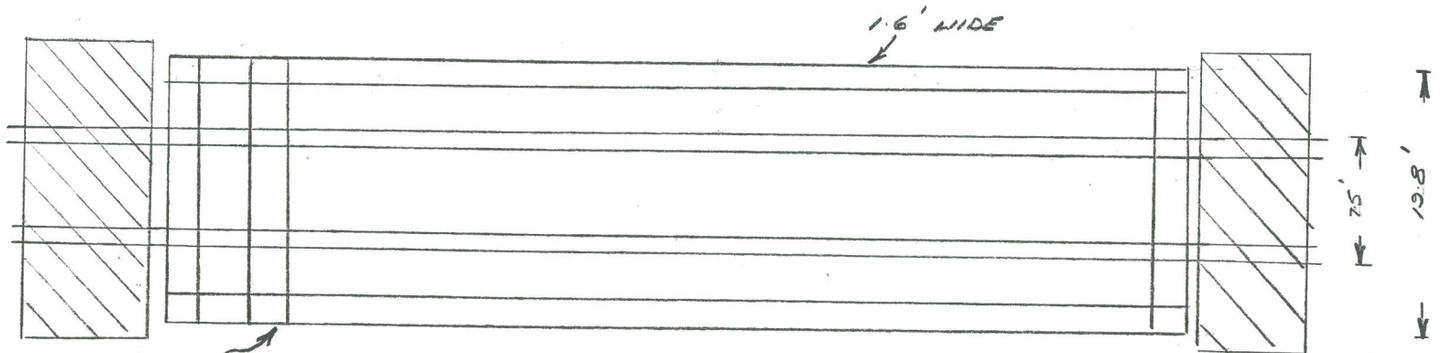

PLAN VIEW

JULY 1977
NOT TO SCALE
DIMENSIONS ARE FEET

BRIDGE IS PLOTTED ON
X-SECTION 8 (DUTCH CREEK)