
LAKESHORE DRIVE BRIDGE

W/L REF U/S OF BRIDGE (FOR G.M.C.)


PIN 5-R 1.644 (0.501)
W/L REF 10.655 (3.248)
(0.123 DEEP M) SEPT.6/80 @ 13:30 HRS

PIN 5-R 1.491 (0.454)
W/L REF 10.499 (3.200)

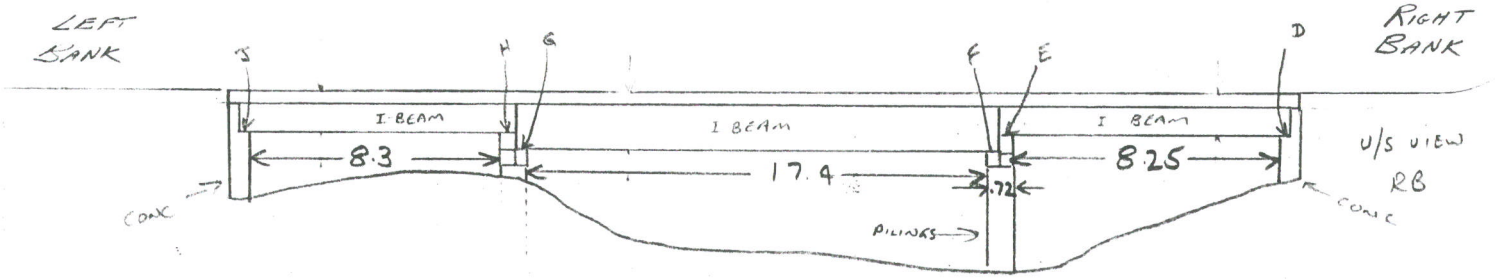

NOTE:

This information is considered historical as it represents channel conditions and configuration at the time of the survey only. User must accept responsibility of ensuring that the accuracy and completeness of provided data is suitable for the needs of the project or study. It is provided "as is" without warranty of any kind, whether express or implied. Under no circumstances will the Government of British Columbia be liable to any person or business entity for any direct, indirect, special, incidental, consequential, or other damages based on any use of this information.

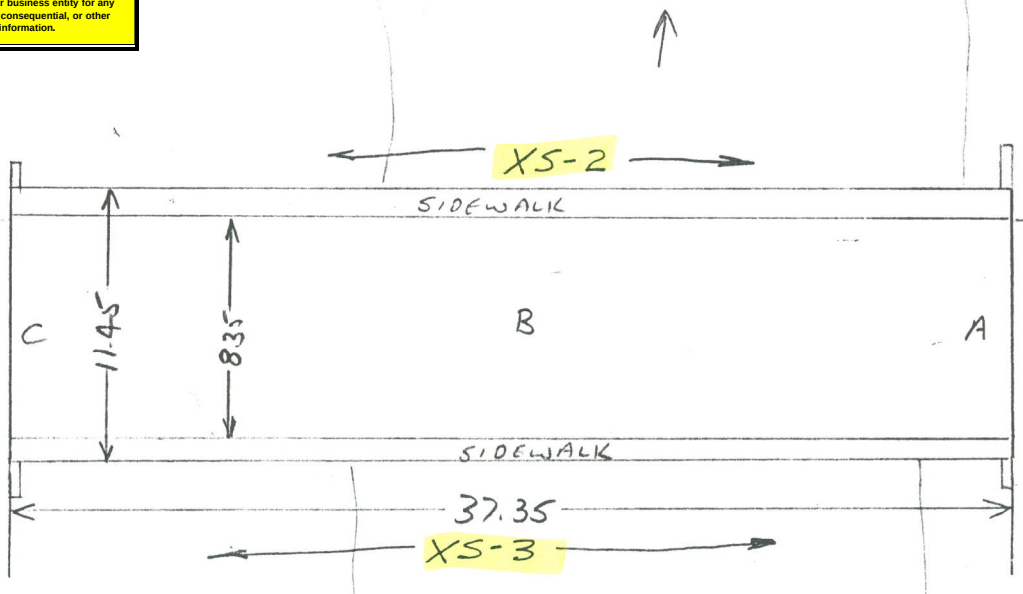



B.S. PIN XS-3R 4.742 1.447

		ELEV.
A-	1.24	344.77
B-	1.22	344.79
C-	1.25	344.76

		ELEV.
D	2.09	343.92
E	2.07	343.94
F	2.375	343.64
G	2.40	343.61
H	2.08	343.93
J	2.075	343.94

EQUESTRIAN CENTER BRIDGE

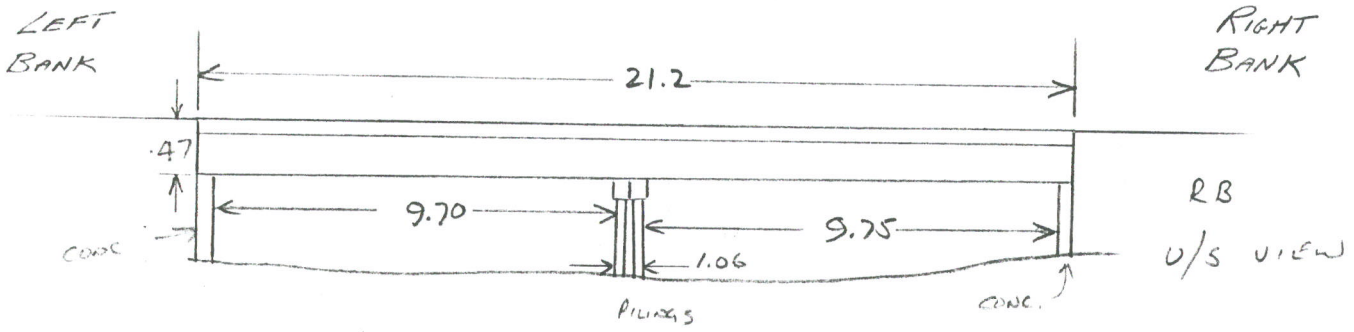

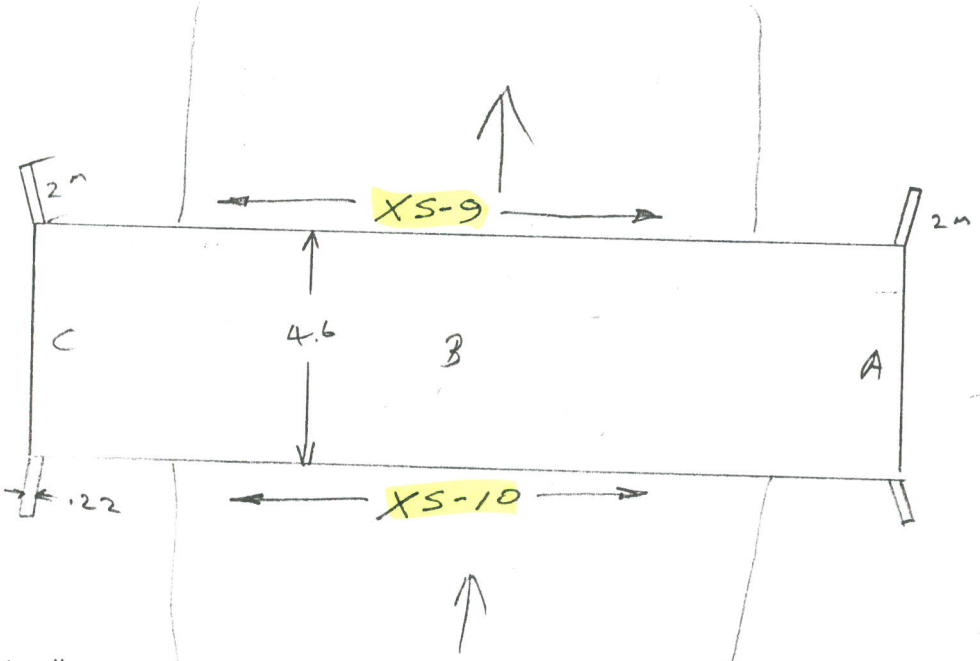


B.S. PI #3 4.99 (1.521m)

		ELEV.
A - 1.905		345.40
B - 1.855	℄	345.45
C - 1.88		345.42


FOOT BRIDGE

300 M. D/S OF CASORSO RD BRIDGE

AT XS-17

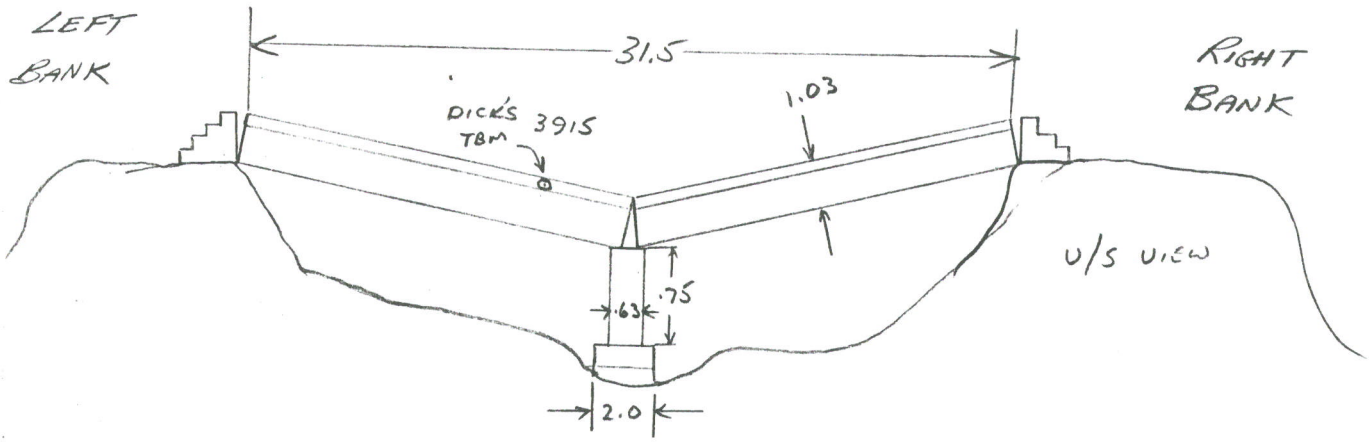

CENTER FOOTING WASHED OUT AND D/S

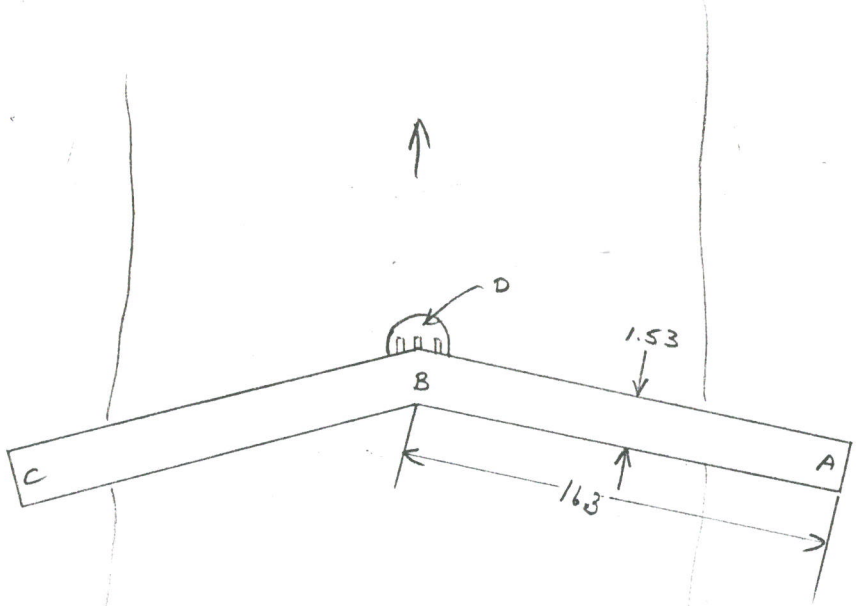


BRIDGE WASHED OUT

B.S 16 R(AN) – 5.035 (1.536)

		ELEV.
A –	1.10	348.71
B –	2.25	347.56
C –	1.23	348.58
D –	4.03	345.78
3915 –	2.086	347.721

MISSION CREEK
CASORSO RD BRIDGE

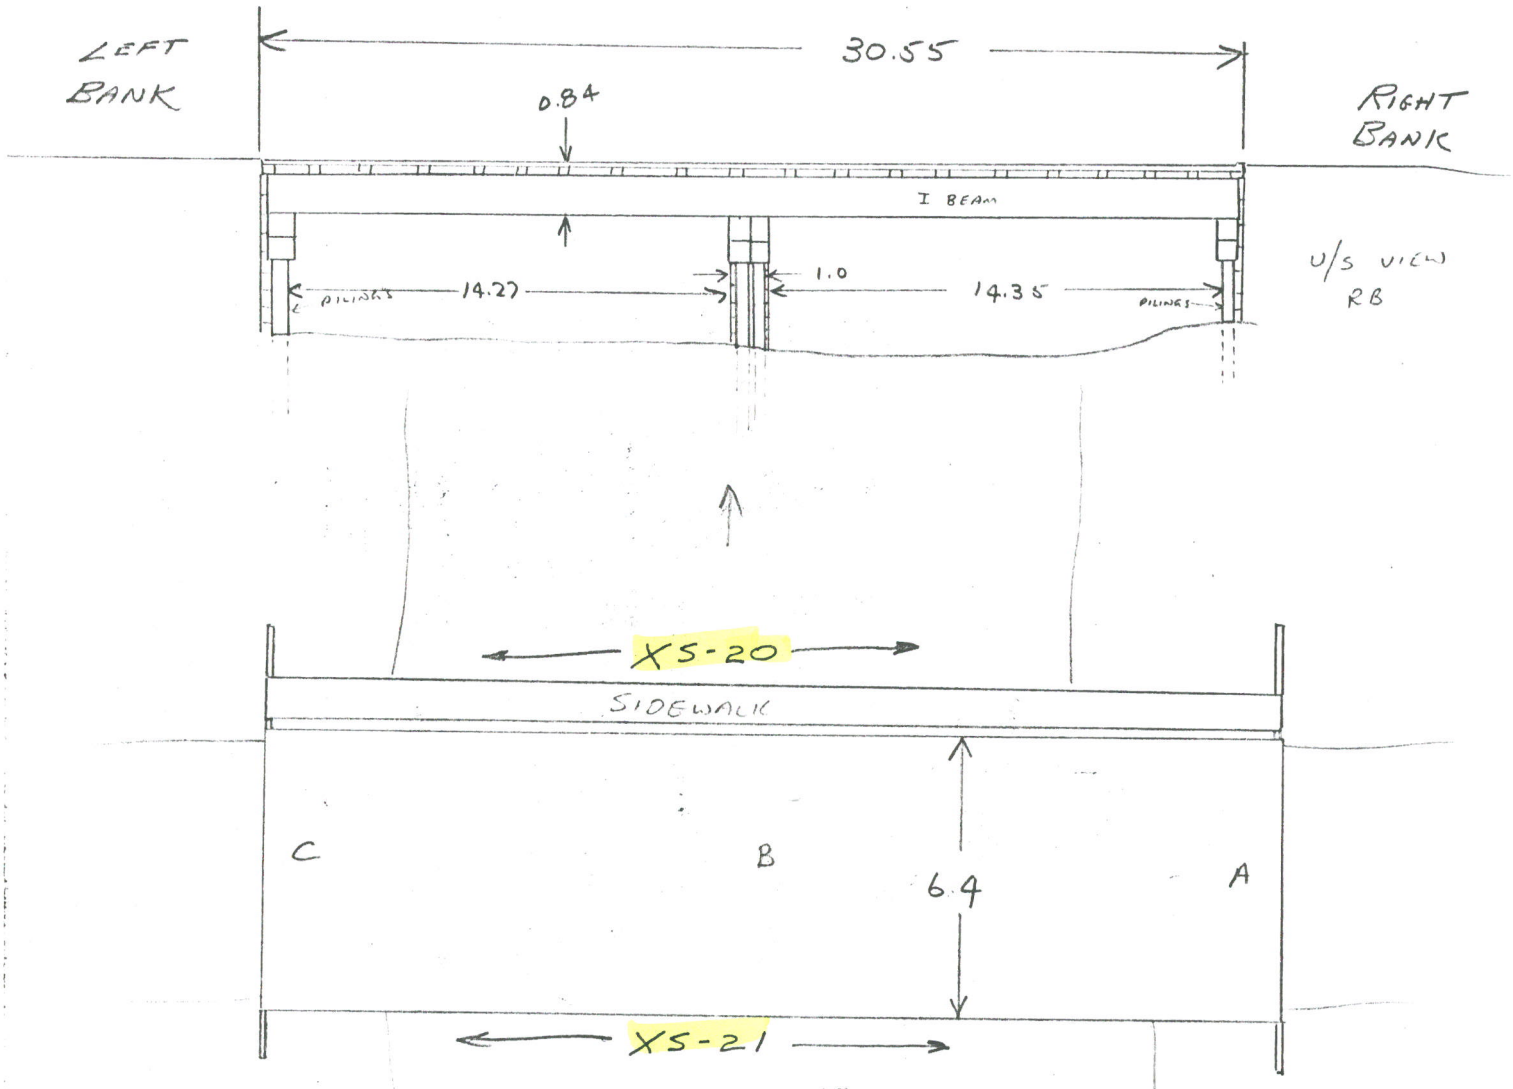


B.S. PIN 20 R 4.673 (1.425?)

		ELEV.
A	1.35	348.81
B	1.29	348.87
C	1.27	348.89


1305 CREEK RD NEW HOUSE OFF

MISSION CREEK
KLO BRIDGE

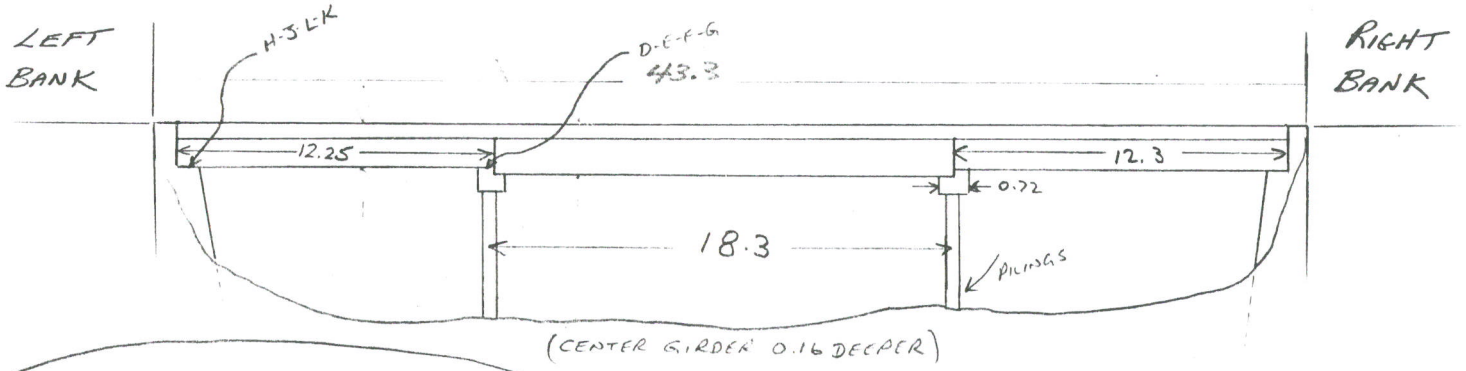

SECOND RUN
8.512
B.S. PIN 34 R 6.364 (1.941)
W/L REF 14.876 (4.534)

UPSTREAM VIEW
KLO BRIDGE

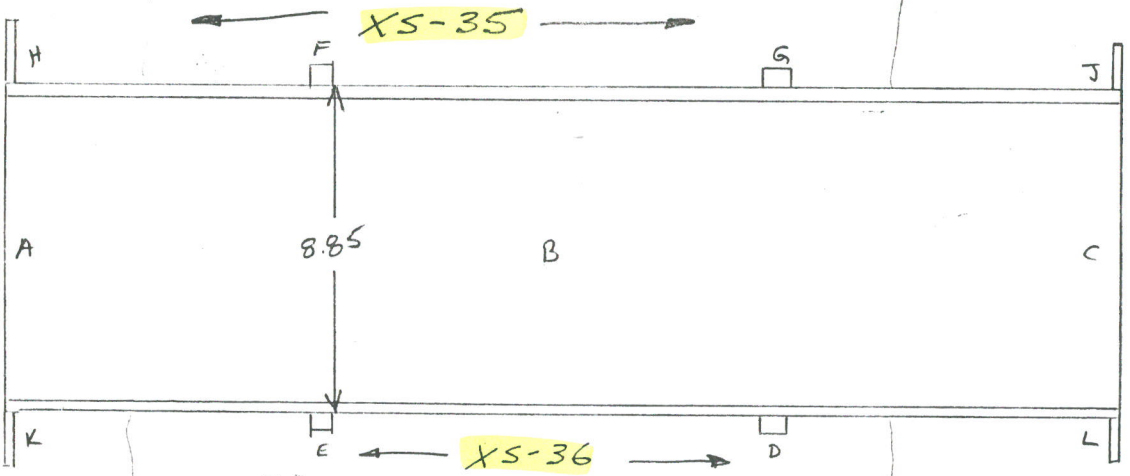

8.517
B.S. PIN 34 R 6.749 (2058)

W/L REF PIN 15.266 (4.652)


	ELEV.	
H - 2.22	357.40	BRIDGE SADDLE
J - 2.21	357.41	
K - 2.21	357.41	
L - BURIED		

	ELEV.	
A - 1.22	358.40	℄
B - 1.20	358.42	
C - 1.21	358.43	
D - 2.18	357.44	SEAT ON PILINGS TOP
E - 2.20	357.42	
F - 2.19	357.43	
G - 2.20	357.42	

SEPT 6/80 0.115 M DEPTH TO REF @ 11:25 SATURDAY

RECORDER READS 4.08 30 SEPT 14

C/L FOOT BRIDGE @ XS-51A (BY ZIPRICK RD.)

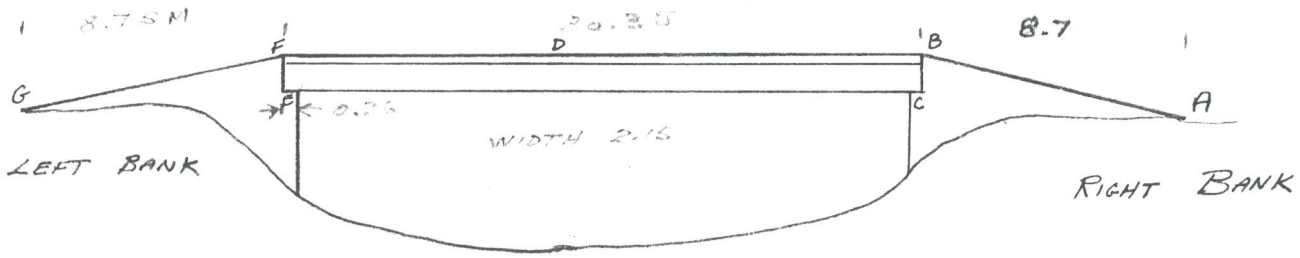

	ELEV.
A - APPROACH RB	372.253
B - BR. TOP RB	373.296
C - BR. SEAT RB	372.290
D - TOP BR. C/L	373.402
E - BR. SEAT LB	372.282
F - BR. TOP LB	373.281
G - APPROACH LB	372.264

SUNDAY SEPT 14 3.85 @ 15:00 RECORDER
0.58 " KLO
0.5 " LAKE S