

MIS-GALL.XS 5/80 HSCALE 1: 250 VSCALE 1: 25

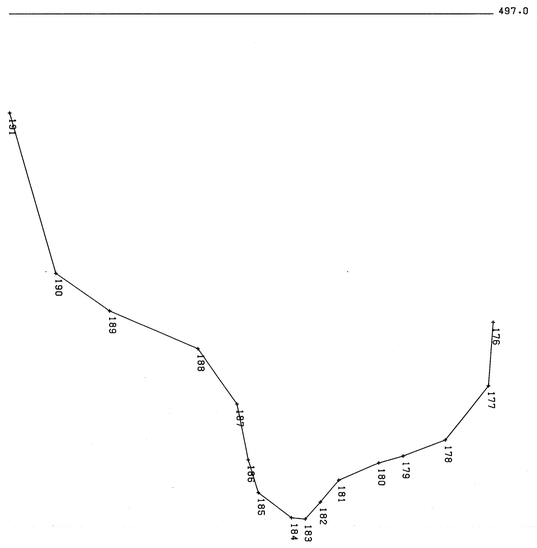

MIS-GALL.XS 4/80 HSCALE 1: 250 VSCALE 1: 25

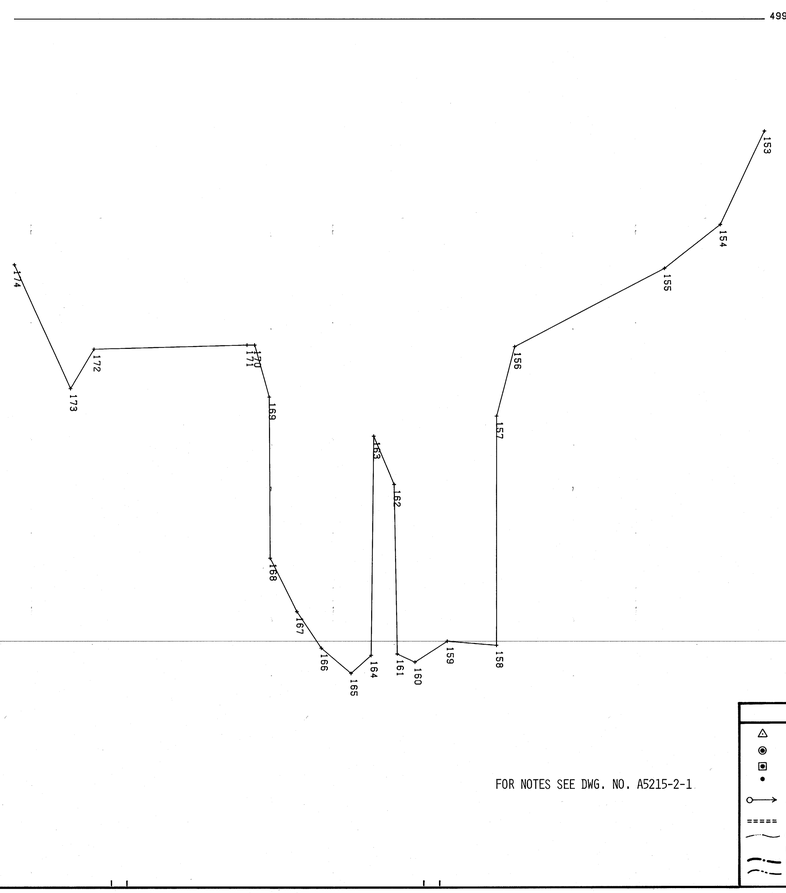


NOTE:


This information is considered historical as it represents channel conditions and configuration at the time of the survey only. User must accept responsibility of ensuring that the accuracy and completeness of provided data is suitable for the needs of the project or study. It is provided "as is" without warranty of any kind, whether express or implied. Under no circumstances will the Government of British Columbia be liable to any person or business entity for any direct, indirect, special, incidental, consequential, or other damages based on any use of this information.

FOR NOTES SEE DWG. NO. A5215-2-1

MIS-GALL.XS 7/80 HSCALE 1: 250 VSCALE 1: 25

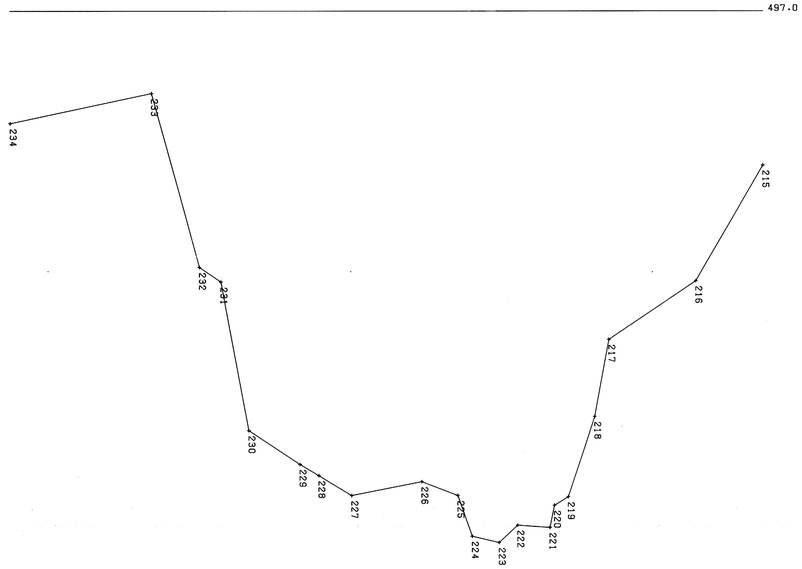

MIS-GALL.XS 6/80 HSCALE 1: 250 VSCALE 1: 25

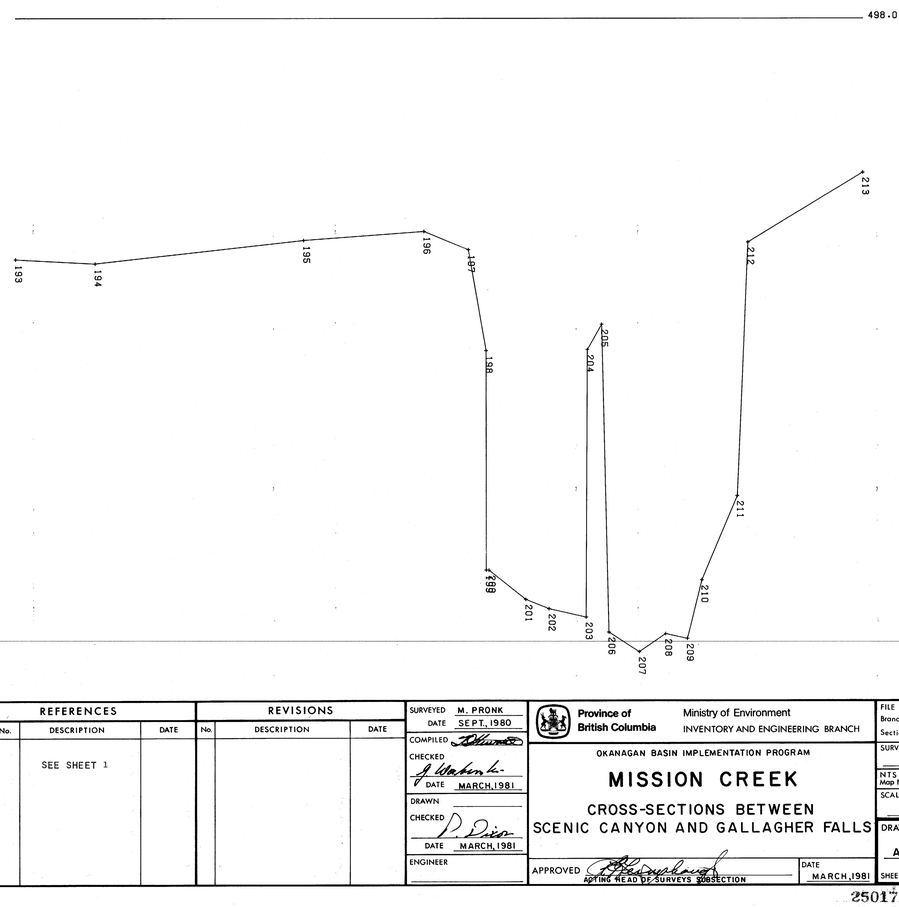

LEGEND	STORAGE LICENCES				REFERENCES			REVISIONS		
△ TRIANGULATION STATION	LICENCE	PRIORITY DATE	AUTHORIZED ACRE-FEET	DEVELOPED ACRE-FEET	DWG. No.	DESCRIPTION	DATE	No.	DESCRIPTION	DATE
◉ REFERENCE MONUMENT (P.CON. or P.ROCK)						SEE SHEET 1				
▣ 50 000 HORIZ. CONTROL POINT										
• 60 000 VERT. CONTROL POINT										
○⟶ AIR PHOTO CENTER										
═══ ROAD, ---- TRAIL, ~ CREEK, ~ CREEK INTERMITTENT, SWAMP										
BOUNDARIES										
BASIN										
SUB BASIN										

SURVEYED	M. PRONK
DATE	SEPT, 1980
COMPILED	
CHECKED	
DATE	MARCH, 1981
DRAWN	
CHECKED	
DATE	MARCH, 1981
ENGINEER	

Province of British Columbia — Ministry of Environment — INVENTORY AND ENGINEERING BRANCH

OKANAGAN BASIN IMPLEMENTATION PROGRAM

MISSION CREEK

CROSS-SECTIONS BETWEEN SCENIC CANYON AND GALLAGHER FALLS

APPROVED _____ ACTING HEAD OF SURVEYS SUBSECTION — DATE MARCH, 1981

FILE No.	
Branch	O.B.-35
Section	S.S.3
SURVEY PROJECT No.	80-O.I.P.-1
NTS Map No.	82E/14
SCALE	AS NOTED
DRAWING No.	A5215-2-2
SHEET	6 of 7

250171

DD

BCGS - SHEET - GP