
NOTE:

This information is considered historical as it represents channel conditions and configuration at the time of the survey only. User must accept responsibility of ensuring that the accuracy and completeness of provided data is suitable for the needs of the project or study. It is provided "as is" without warranty of any kind, whether express or implied. Under no circumstances will the Government of British Columbia be liable to any person or business entity for any direct, indirect, special, incidental, consequential, or other damages based on any use of this information.

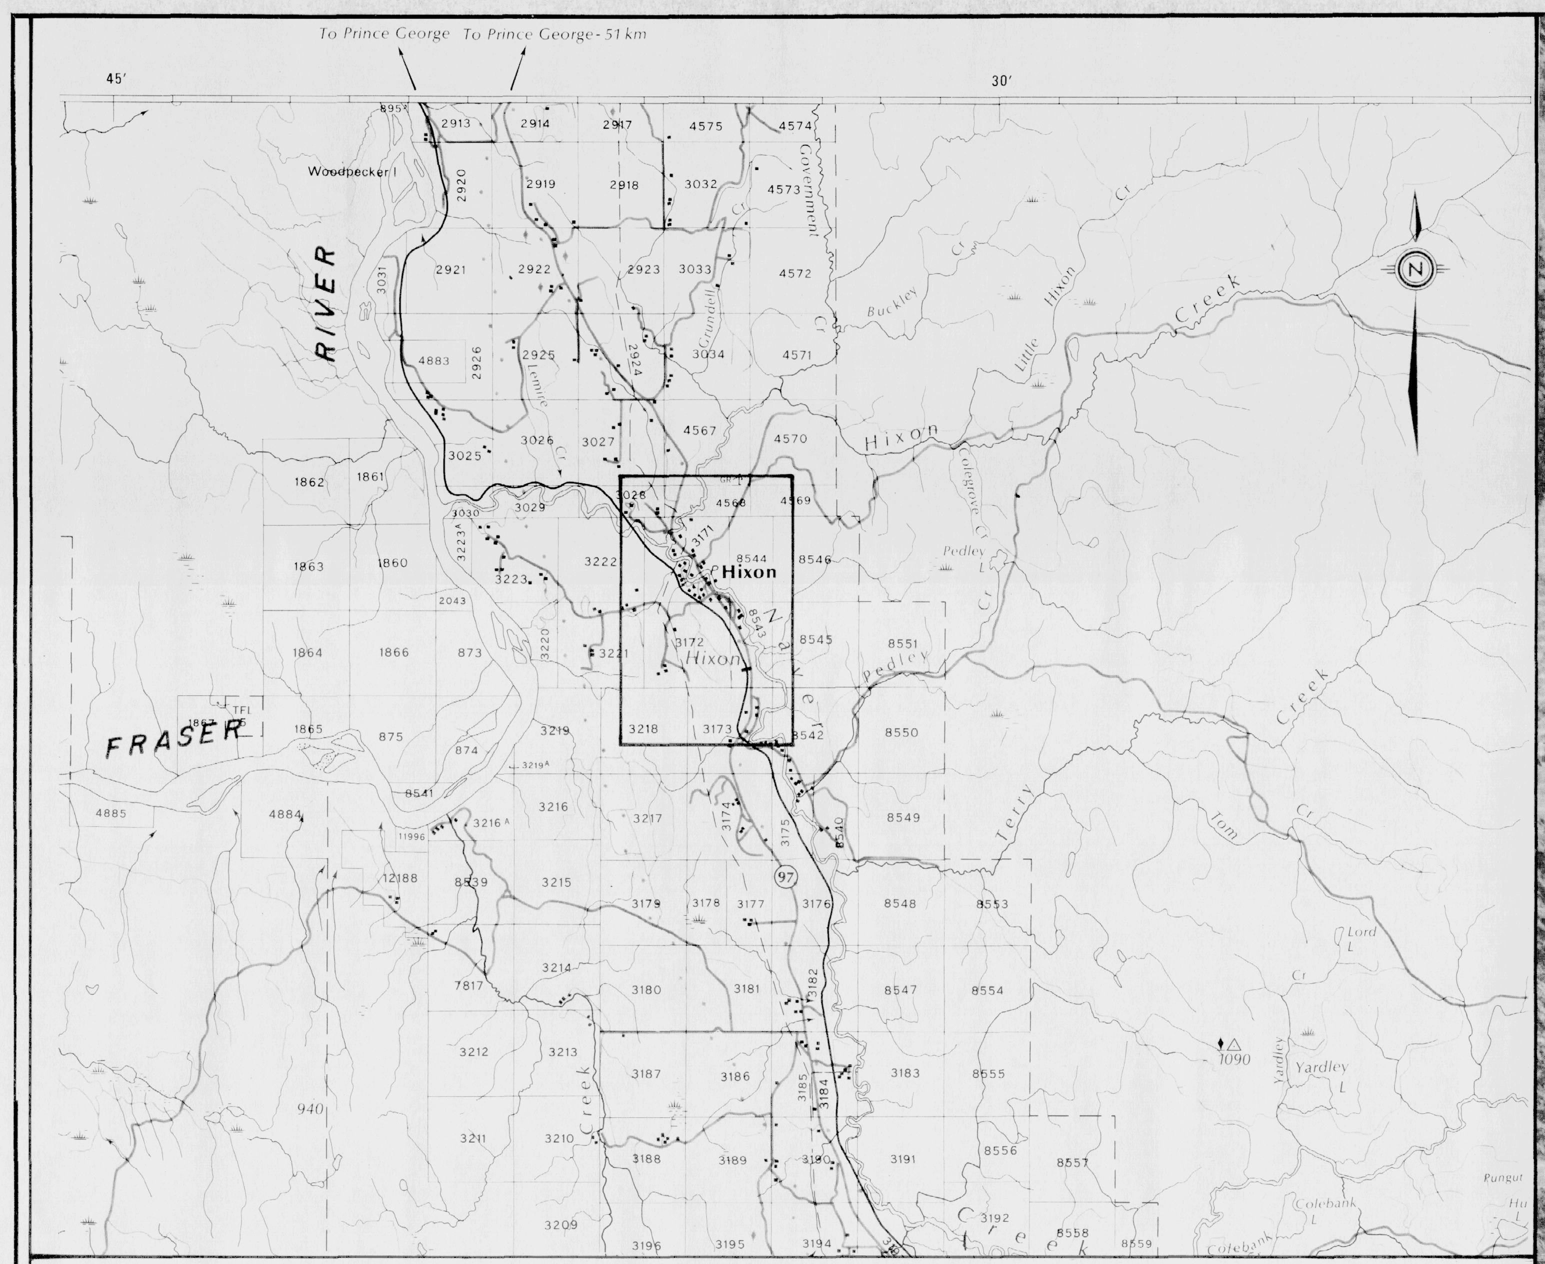

KEY MAP

SCALE 1 : 100 000



NOTES

1) This uncontrolled mosaic was prepared by the Ministry of Environment, Province of British Columbia.

2) Location of cross sections as shown were established by airphotograph identification in the field. Summary and cross section data were filed under Project 88-RPP-11.

3) AIR PHOTOGRAPHS:
Roll No: BC 87004
Frames: 22-28, 132-138 inclusive
Date of Photography: May 06, 1987
Photo Scale: 1:16 000 approximately

4) REFERENCE POINTS:
a) Geodetic Survey of Canada

	Elevation
BM 82-C-290	603.381
BM 82-C-291	579.566
BM 82-C-292	574.092
BM 82-C-294	577.406

b) Water Survey of Canada

	Elevation
BM-5 Gauge 08KE014	570.912

c) Water Management Branch

	Elevation		Elevation
TBM 5098	569.785	TBM 5702	576.377
TBM 5099	572.878	TBM 5703	577.501
TBM 5100	578.721	TBM 5704	569.104
TBM 5701	581.397	TBM 5705	563.302

5) DATUM:
a) Water Survey of Canada and Water Management Branch reference points are based on Bench Marks 82-C-291, 82-C-292 and 82-C-294 established by Geodetic Survey of Canada in 1982.
b) Elevations are in metres and referred to Canadian Geodetic datum.

LEGEND

- TRIANGULATION STATION
- REFERENCE MONUMENT (P. CON. or P. ROCK)
- 50 000 HORIZ. CONTROL POINT
- 60 000 VERT. CONTROL POINT
- T.B.M. TEMPORARY BENCH MARK
- TEMPORARY REFERENCE POINT
- ROAD, TRAIL, CREEK,
- CREEK INTERMITTENT, SWAMP
- BASIN, SUB BASIN
- AIR PHOTO CENTER

STORAGE LICENCES

LICENCE	PRIORITY DATE	AUTHORIZED ACRE-FEET	DEVELOPED ACRE-FEET

REFERENCES

DWG. No.	DESCRIPTION	DATE

REVISIONS

No.	DESCRIPTION	DATE

SURVEYED M. PRONK
DATE MAY 1988
COMPILED H. BRAZIER
CHECKED G. W. Roberts
DATE JAN. 1989
DRAWN P. T. DIXON
APPROVED
HEAD, DRAFTING SECTION
DATE JAN. 1989
ENGINEER

Province of British Columbia
Ministry of Environment
WATER MANAGEMENT BRANCH

UNCONTROLLED MOSAIC OF NAVER AND HIXON CREEKS AT HIXON SHOWING CROSS SECTION LOCATIONS

APPROVED Fred R. Schubert
HEAD, SURVEYS SECTION
DATE JAN. 1989

FILE Nos.
Branch
SURVEY PROJECT No. 88-RPP-11
NTS Map No.
Map Scale.
SCALE 1 : 5000 APPROX.
NEGATIVE No.
DRAWING No. 88-51-1
SHEET of

DD