
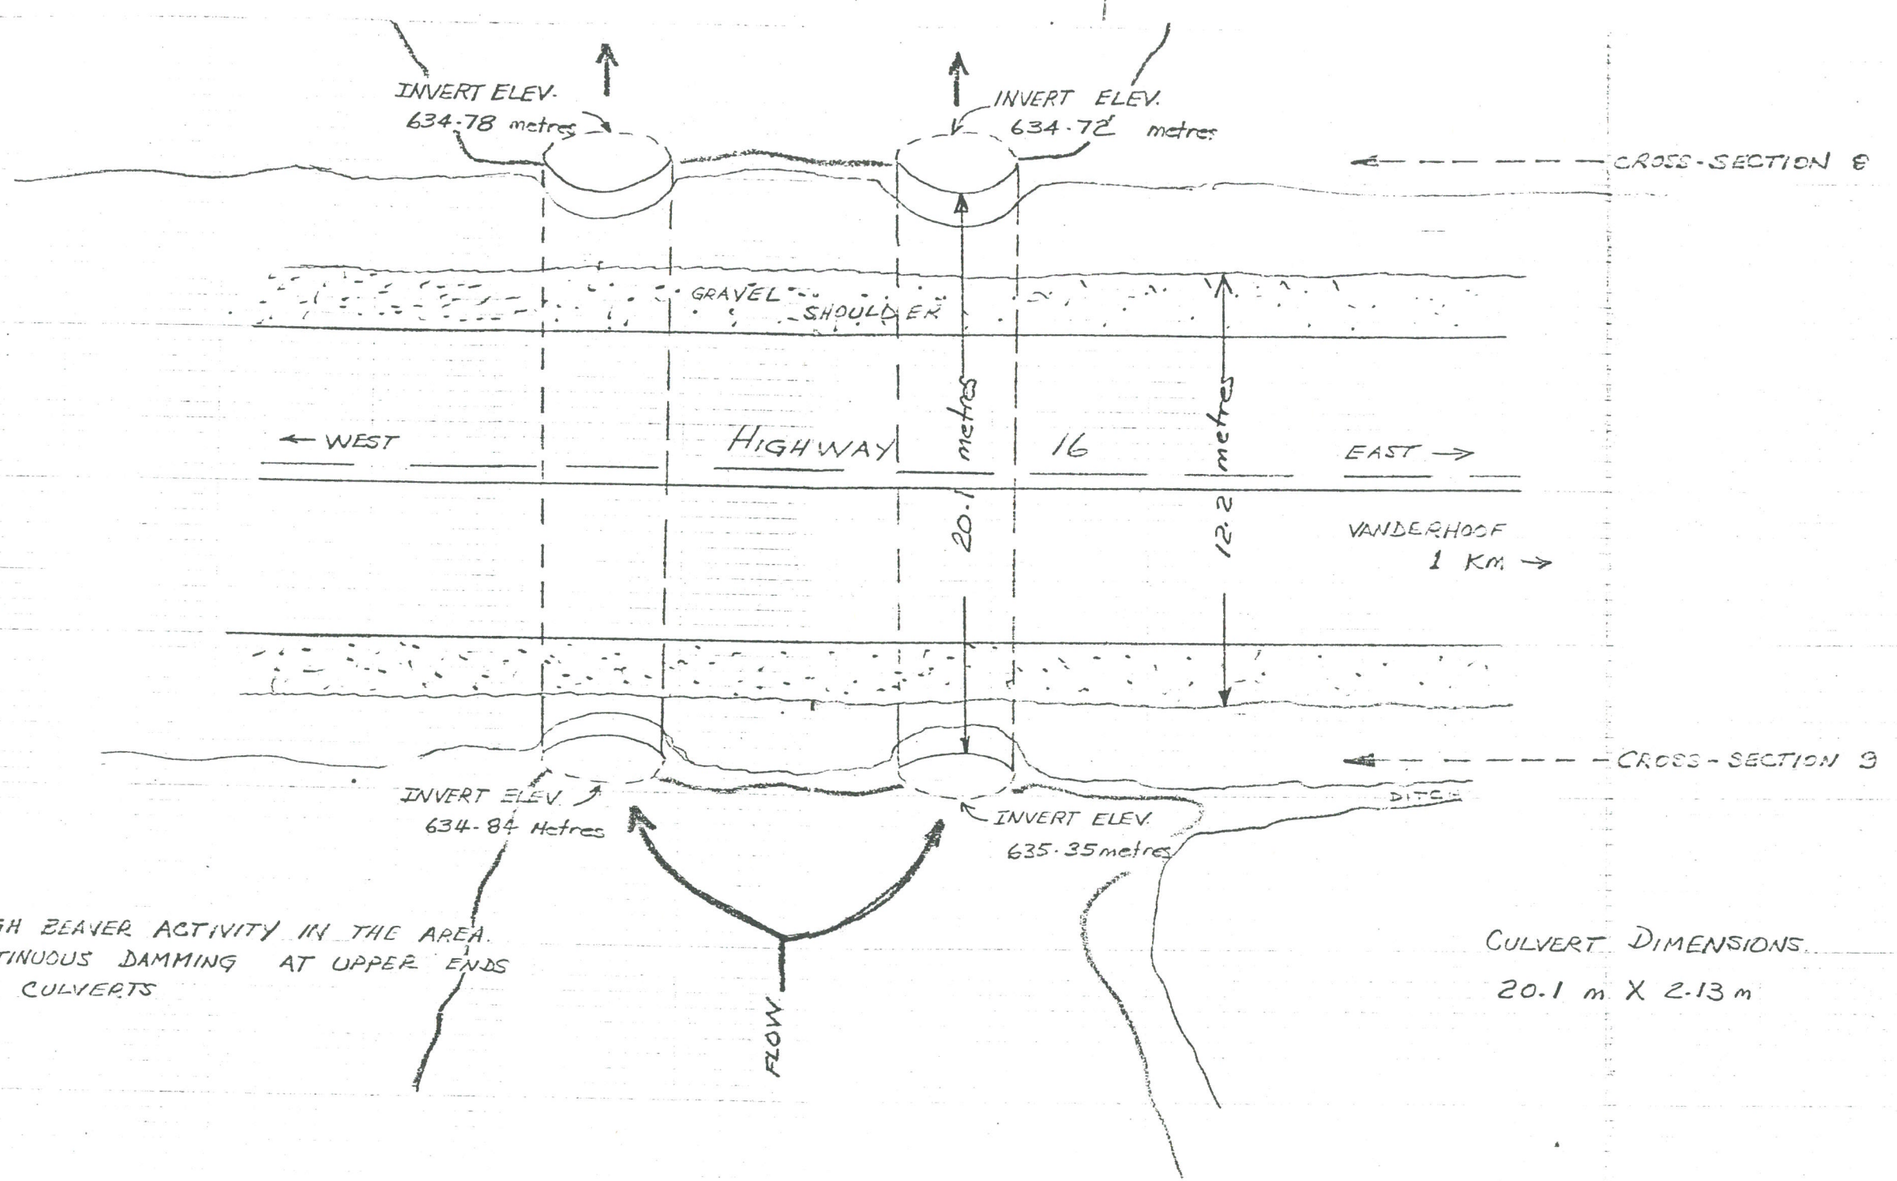


*NOTE
HIGH BEAVER ACTIVITY IN THE AREA.
CONTINUOUS DAMMING AT UPPER ENDS
OF CULVERTS

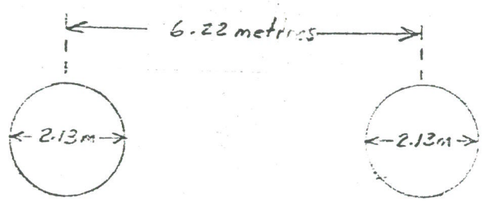


CULVERT DIMENSIONS
20.1 m X 2.13 m

STONY CREEK
CULVERTS AT HIGHWAY 16

MEASUREMENTS IN METRES
NOT TO SCALE

NOTE:

This information is considered historical as it represents channel conditions and configuration at the time of the survey only. User must accept responsibility of ensuring that the accuracy and completeness of provided data is suitable for the needs of the project or study. It is provided "as is" without warranty of any kind, whether express or implied. Under no circumstances will the Government of British Columbia be liable to any person or business entity for any direct, indirect, special, incidental, consequential, or other damages based on any use of this information.

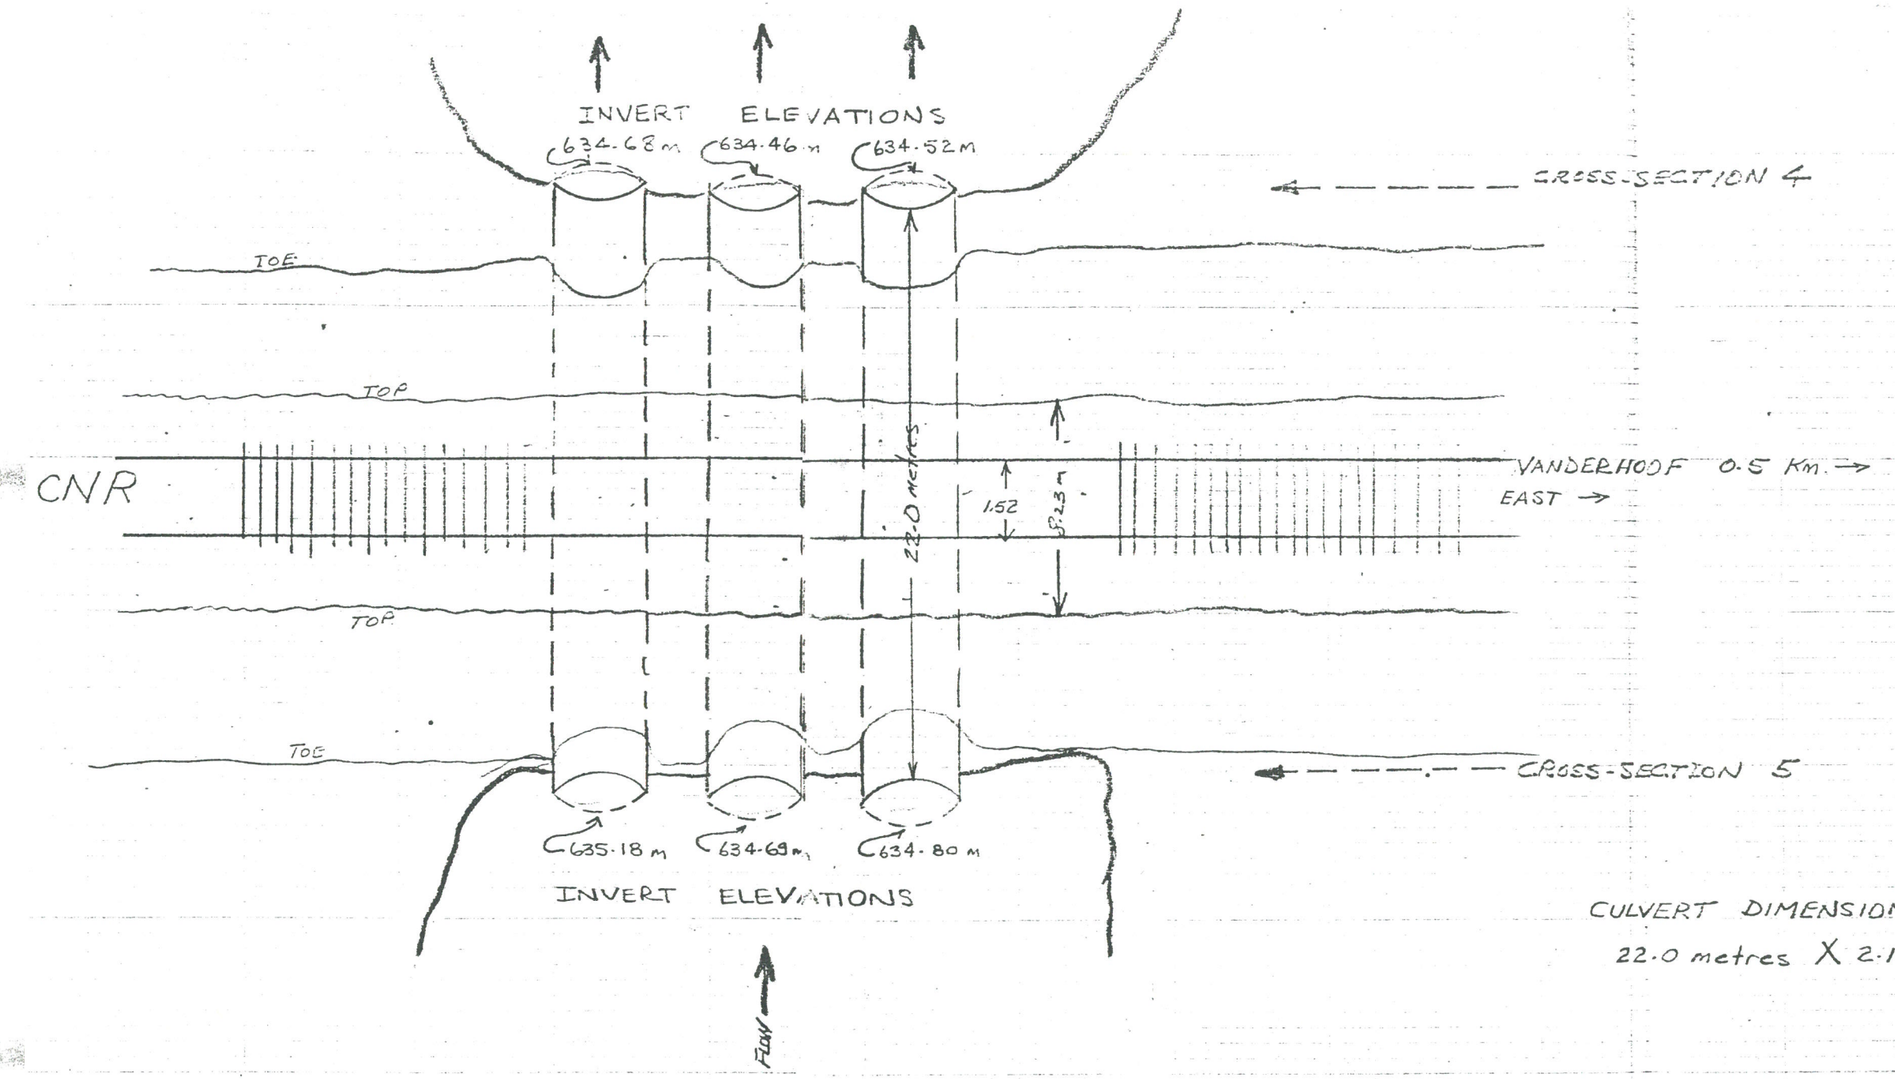

CULVERT DIMENSIONS

22.0 metres X 2.13 metres

STONY CREEK

CULVERTS AT CANADIAN NATIONAL RAILWAY

MEASUREMENTS IN METRES.

NOT TO SCALE