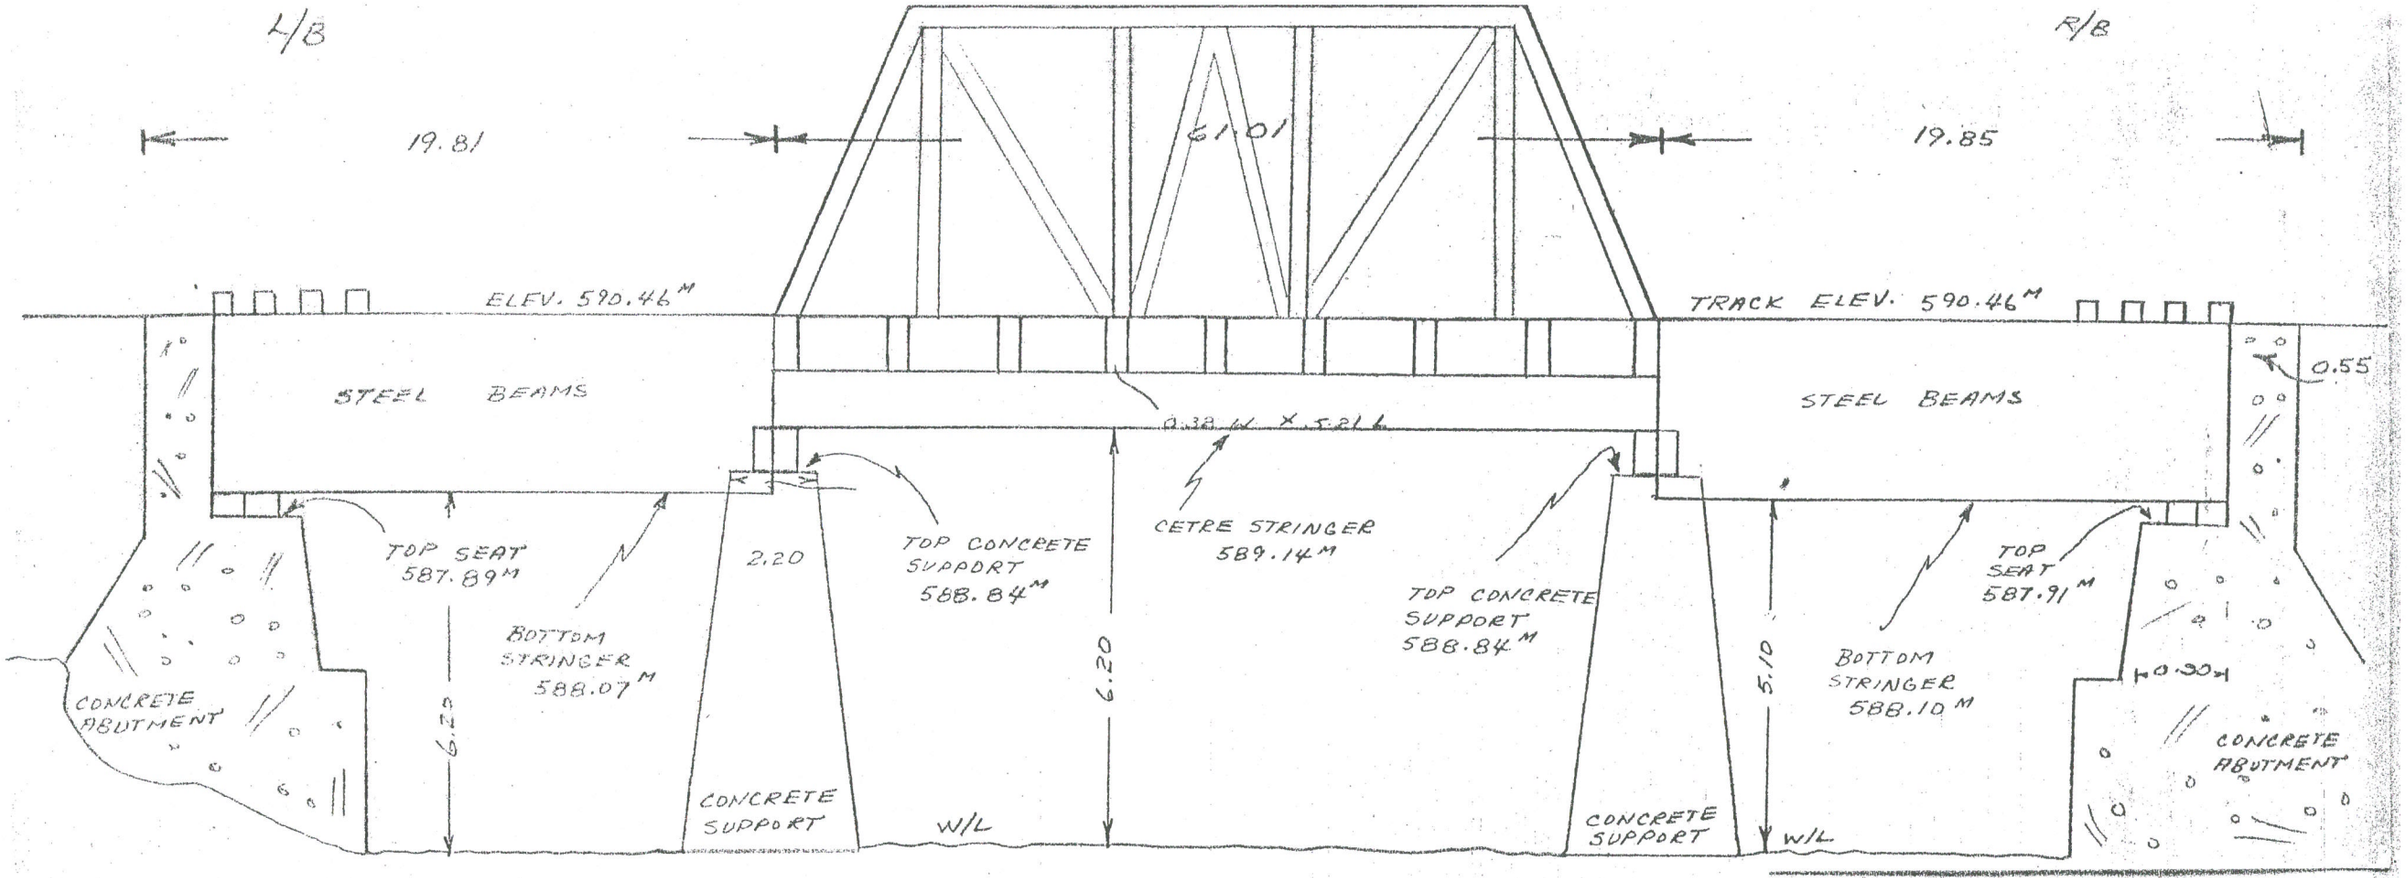


SALMON RIVER R/R BRIDGE

VIEW LOOKING DOWNSTREAM

1 OF 2


D/S EDGE XS4
U/S EDGE XS5


NOTE:

This information is considered historical as it represents channel conditions and configuration at the time of the survey only. User must accept responsibility of ensuring that the accuracy and completeness of provided data is suitable for the needs of the project or study. It is provided "as is" without warranty of any kind, whether express or implied. Under no circumstances will the Government of British Columbia be liable to any person or business entity for any direct, indirect, special, incidental, consequential, or other damages based on any use of this information.


SALMON RIVER R/R BRIDGE

2 OF 2

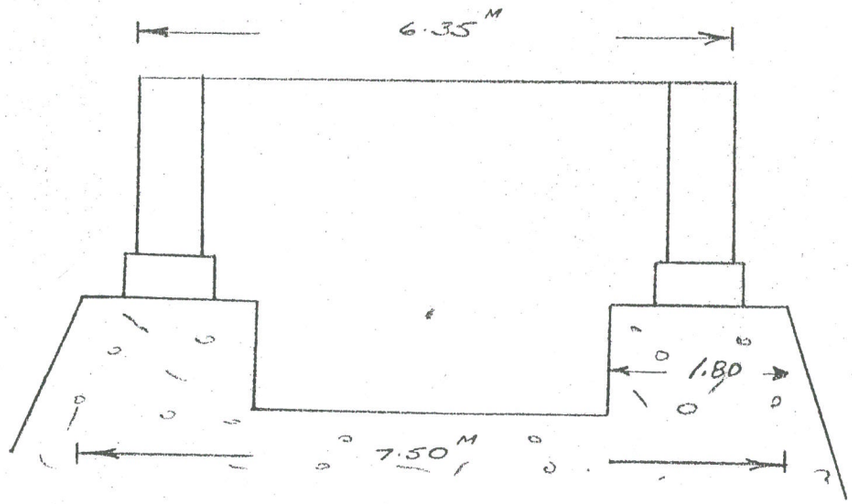

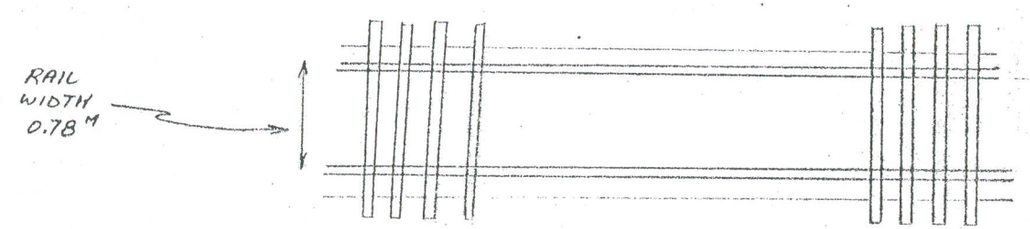

PLAN VIEW

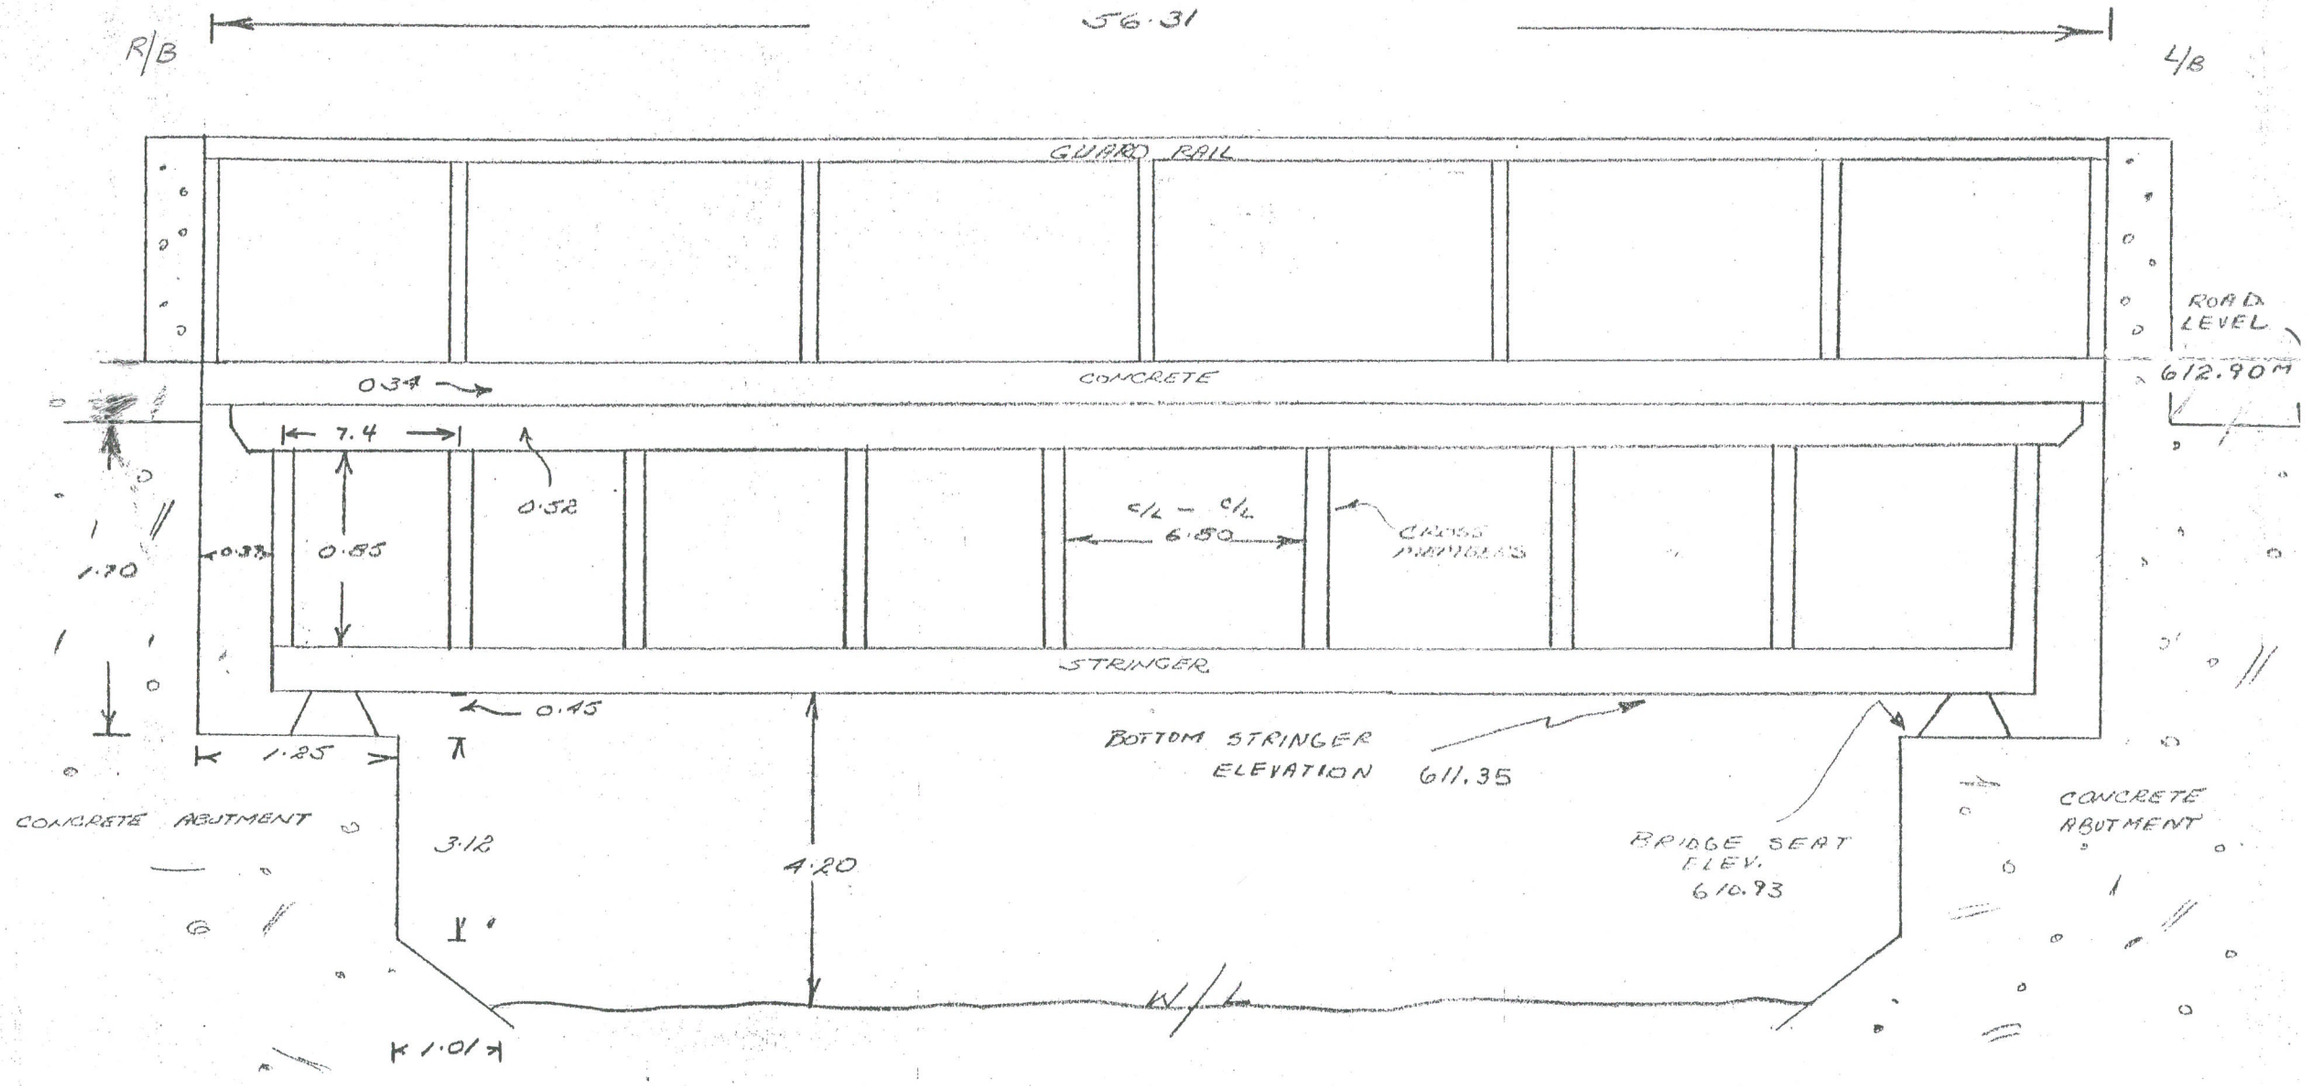

D/S EDGE XS14

HWY 97 BRIDGE (SALMON RIVER)

VIEW LOOKING UPSTREAM

NOT TO SCALE
ALL DIMENSIONS ARE METRIC

HWY 97 BRIDGE (SALMON RIVER)

2 OF 2

HWY 97 BRIDGE (SALMON RIVER)

