
XS LOCATION FOR K1 TO K12
PROJECT 74-1 APRIL 1974


NOTE:

This information is considered historical as it represents channel conditions and configuration at the time of the survey only. User must accept responsibility of ensuring that the accuracy and completeness of provided data is suitable for the needs of the project or study. It is provided "as is" without warranty of any kind, whether express or implied. Under no circumstances will the Government of British Columbia be liable to any person or business entity for any direct, indirect, special, incidental, consequential, or other damages based on any use of this information.

NOTES

1. Flood plain shown is extrapolated from air photos of 1972 flood and observed gauge readings.
2. Flood plain limits drawn assuming absence of all dykes.
3. Original topographic mapping prepared by Surveys and Mapping Branch, Lands Service from British Columbia air photographs flown in 1959 and 1964.
4. Allowance for freeboard as required by Deputy Minister of Municipal Affairs "Flood Control Requirements" to be added to flood elevations shown for any construction.
5. Also see "Flood Control Requirements" for minimum distances allowed from buildings to natural boundaries of watercourses and lakes.
6. Flood plains for side streams or tributaries not included.

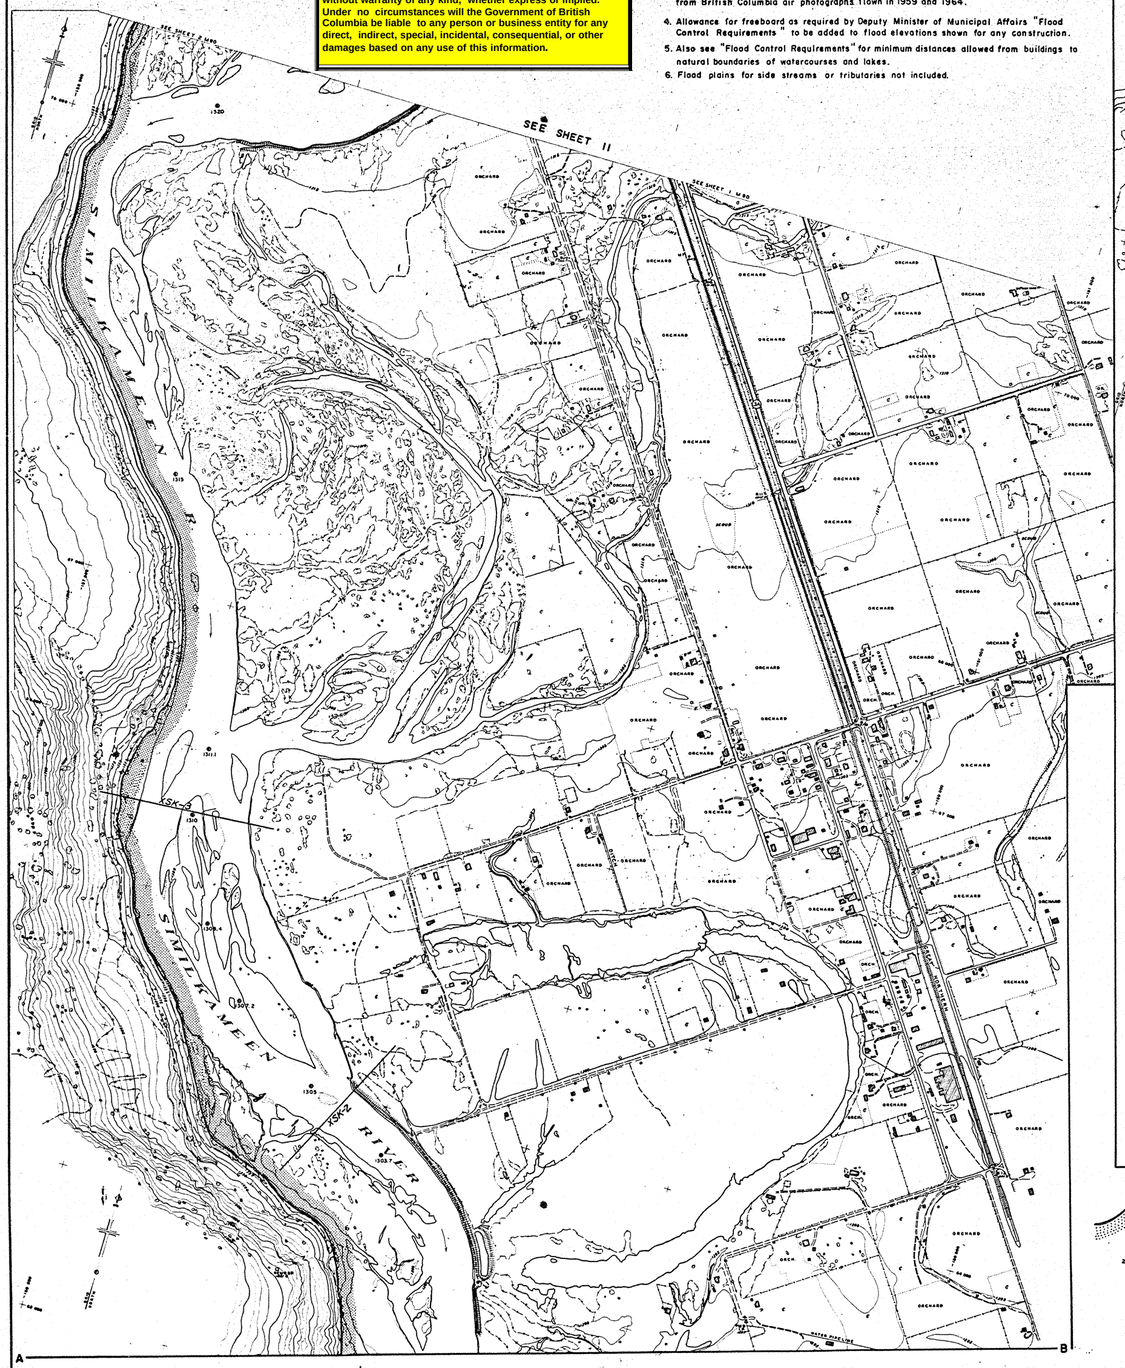

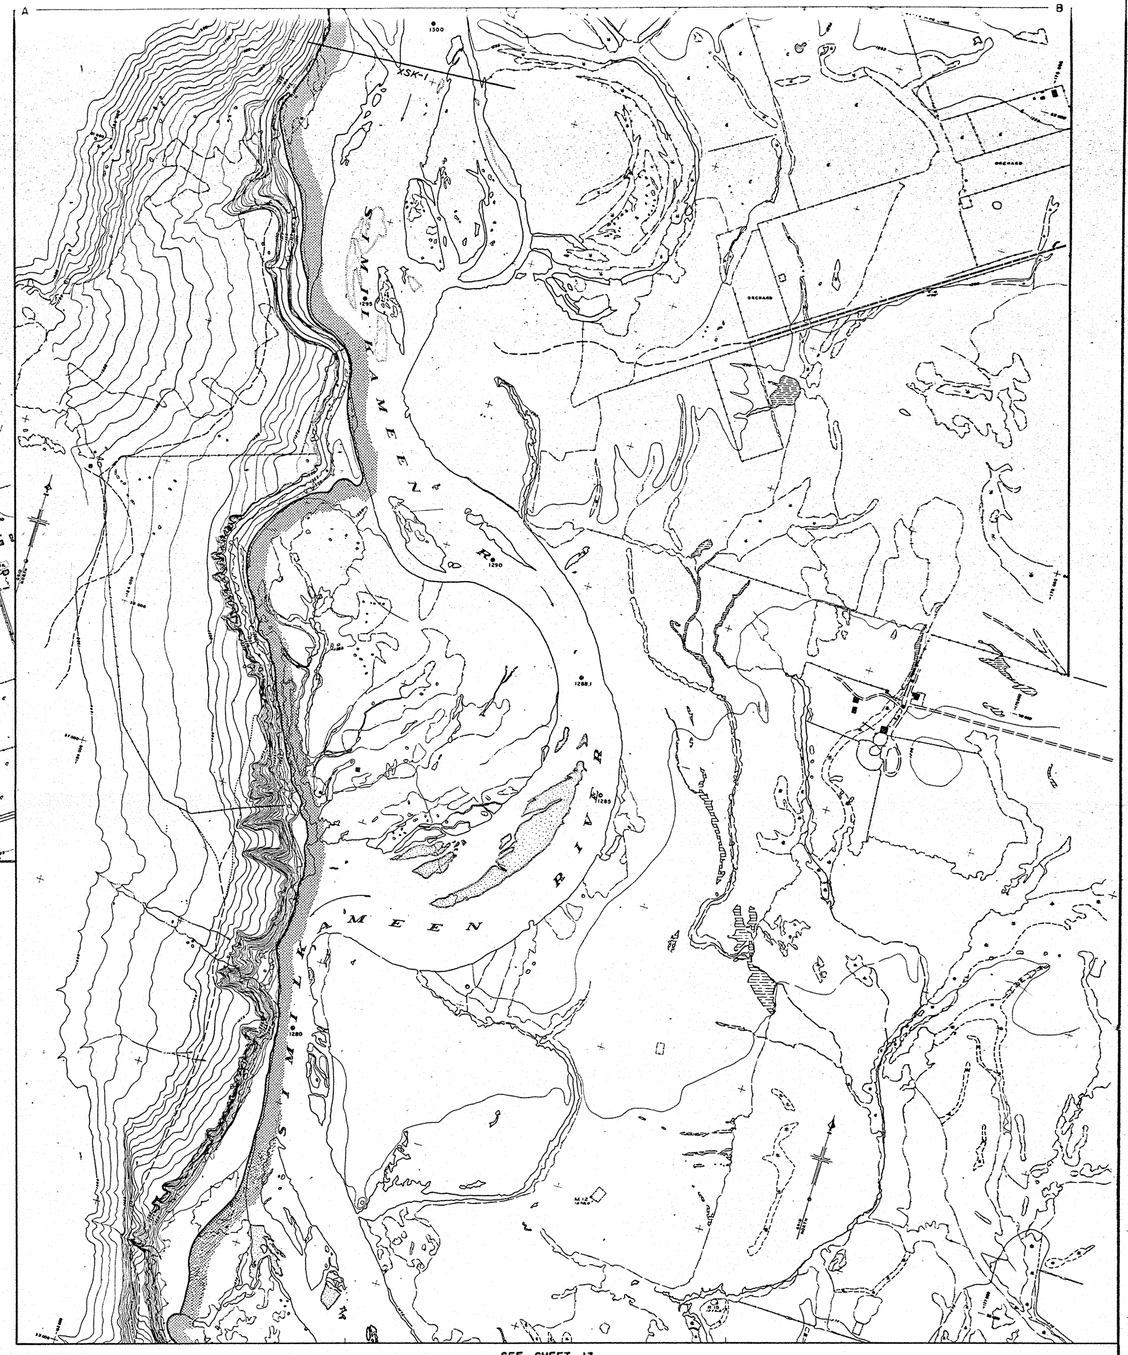

LEGEND

FLOOD PLAIN LIMIT

2088' FLOOD ELEVATION

SCALE IN FEET

0 500 1000 1500 2000

REFERENCES			REVISIONS		
DWG. No.	DESCRIPTION	DATE	No.	DESCRIPTION	DATE

SURVEYED ____ DATE ____
DESIGNED ____
DRAWN ____
TRACED ____
CHECKED ____
DATE Oct. 1973
ENGINEER J.H.D.-D. APPROVED DIV. CHIEF G.L. Watts

BRITISH COLUMBIA
DEPARTMENT OF LANDS, FORESTS, AND WATER RESOURCES
WATER RESOURCES SERVICE
WATER INVESTIGATIONS BRANCH

SIMILKAMEEN RIVER

TOPOGRAPHIC MAPPING SHOWING FLOOD PLAIN LIMITS 200 YEAR FREQUENCY

FILE No. 0310213-3
SCALE 1" = 800'
DWG. No. 4987-12
SHEET 12 OF 17

D D