
NOTE:

This information is considered historical as it represents channel conditions and configuration at the time of the survey only. User must accept responsibility of ensuring that the accuracy and completeness of provided data is suitable for the needs of the project or study. It is provided "as is" without warranty of any kind, whether express or implied. Under no circumstances will the Government of British Columbia be liable to any person or business entity for any direct, indirect, special, incidental, consequential, or other damages based on any use of this information.

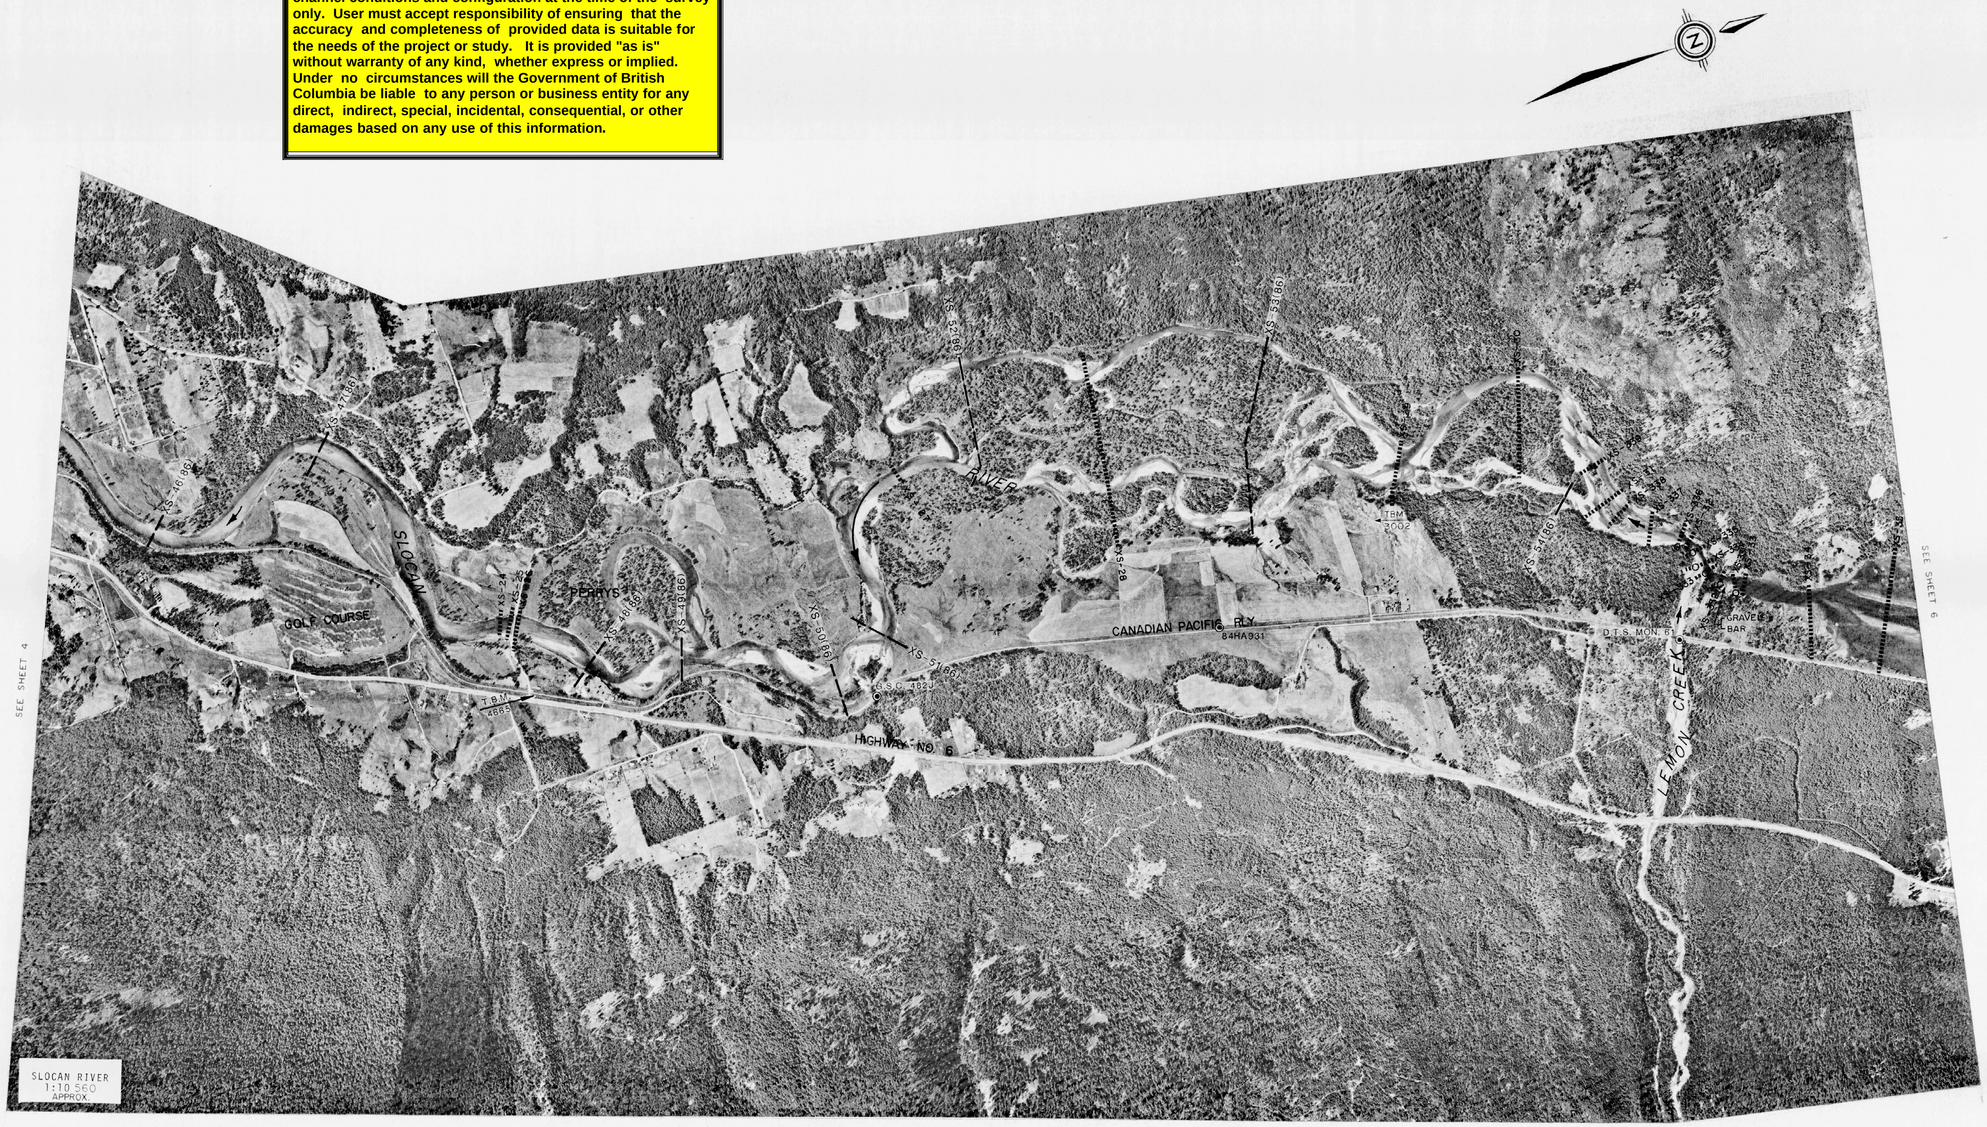

NOTES

Reference Marks:	Elevations
84HA931	526.198
G.S.C. 482-J	524.717
D.T.S. 61	543.458
T.B.M. 3002	524.773
T.B.M. 4665	526.190

Elevations are in metres and are referred to the Canadian Geodetic Datum.

Uncontrolled mosaic prepared by Surveys and Mapping Branch, Ministry of Environment.

AIR PHOTOGRAPHY:
Roll B.C. 77103, Frames 127 to 253 inclusive
Date of photography: August 19, 1977
Photo scale: Approx. 1:10000

Discrepancies in scale and detail along adjoining sheet edges may be apparent in this uncontrolled mosaic.

Location of river cross-sections are photo identified only.
Each cross-section is marked on right and left bank using bridge bolts.

LEGEND

- TRIANGULATION STATION
- REFERENCE MONUMENT (P.CON or P.ROCK)
- 50 000 HORIZ. CONTROL POINT
- 60 000 VERT. CONTROL POINT
- AIR PHOTO CENTER
- ROAD, TRAIL, CREEK
- CREEK INTERMITTENT, SWAMP
- BOUNDARIES
- BASIN
- SUB BASIN

STORAGE LICENCES

LICENCE	PRIORITY DATE	AUTHORIZED ACRE-FEET	DEVELOPED ACRE-FEET

REFERENCES

DWG No.	DESCRIPTION	DATE
A5318	SLOCAN RIVER WATER LEVEL PROFILE AND THALWEG	OCT. 1982
A5309	UNCONTROLLED MOSAIC OF LEMON CREEK, SHOWING LOCATION OF X-SECTIONS, SCALE 1:8264 APPROX.	OCT. 1982
A5342-1	LEMON CREEK TOPOGRAPHIC MAP OF FAN	OCT. 1982
A5342-2		
A5342-3	LEMON CREEK WATER LEVEL PROFILE AND THALWEG	OCT. 1982

REVISIONS

No.	DESCRIPTION	DATE
1	1986 CROSS SECTIONS AND VERTICAL CONTROL	MARCH 1987

SURVEYED B. SCHUBERT
DATE JULY 1980
COMPILED R. EDWARD
CHECKED
DATE OCT. 1982
DRAWN
CHECKED
DATE OCT. 1982
ENGINEER

Province of British Columbia
Ministry of Environment
WATER MANAGEMENT BRANCH

RIVER PROTECTION PROGRAM
UNCONTROLLED MOSAIC SHOWING
LOCATION OF CROSS-SECTIONS ALONG SLOCAN RIVER
BETWEEN KOOTENAY RIVER AND SLOCAN LAKE

APPROVED
HEAD, SURVEYS SUBSECTION
DATE OCT. 1982

FILE No. 0305030-6
Branch P72-78
Section S.S. 3
SURVEY PROJECT No. 80-RPP-4
NTS 82F-5,6, Map No. 11 AND 12
SCALE 1:10560 APPROX.
DRAWING No. A5317
SHEET 5 of 6

DD