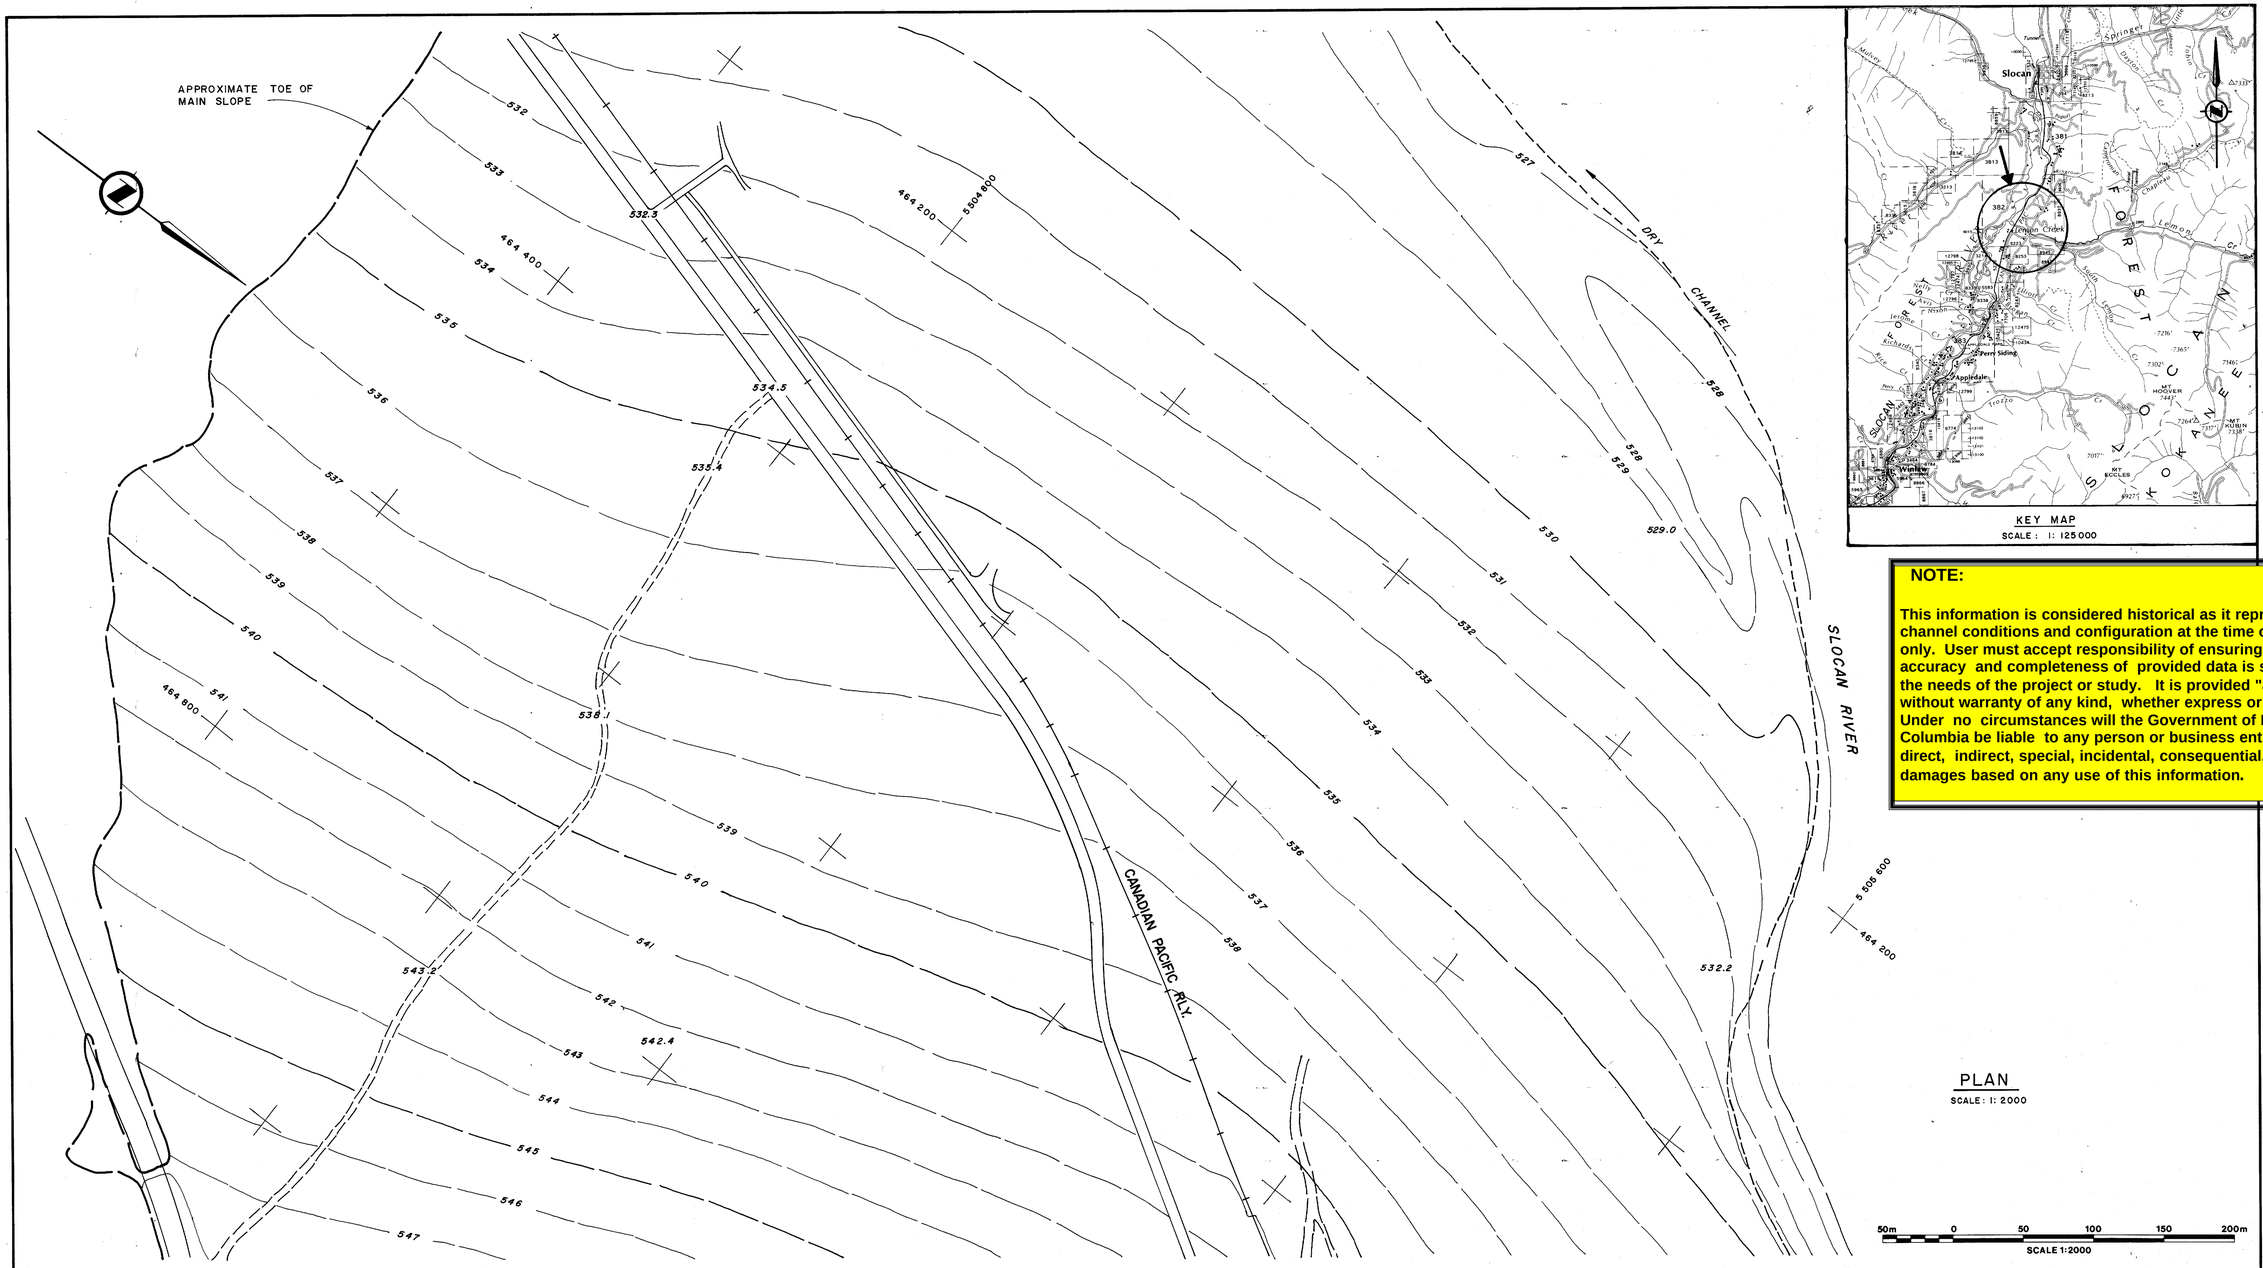


PLAN
SCALE : 1: 2000

KEY MAP
SCALE : 1: 125000

NOTE:

This information is considered historical as it represents channel conditions and configuration at the time of the survey only. User must accept responsibility of ensuring that the accuracy and completeness of provided data is suitable for the needs of the projects or study. It is provided "as is" without warranty of any kind, whether express or implied. Under no circumstances will the Government of British Columbia be liable to any person or business entity for any direct, indirect, special, incidental, consequential, or other damages based on any use of this information.

NOTES

1) This map has been prepared from field surveys carried out by the Surveys Sub-Section, Planning and Surveys Section, Water Management Branch, Ministry of Environment, Province of British Columbia.

2) SURVEY DATA:
   a) Horizontal control and topography were established by stadia.
   b) The survey was carried out in July 1980.

3) DATUM:
   a) The horizontal control is based on D.T.S. Monument No. 61 established by Dominion Topographic Surveys in 1949.
   b) Coordinates are Universal Transverse Mercator, Zone 11, Central Meridian 117°.
   c) Bearings are approximate and are referred to the tangent of the C.P.Rly. which crosses Lemon Creek. The bearing of the tangent was accepted as N 30-28-41 E.

4) FIELD BOOKS:
   Survey data are recorded in Field Book No.'s 2266F, 2266L and 2266I.

5) REFERENCE MONUMENT:

	Northing	Easting	Elevation
D.T.S. No. 61	5 505 743.651	464 832.294	543.427 (B.R.S. 1980)

Elevation is in metres and is referred to Canadian Geodetic Datum.

REFERENCES

DWG. No.	DESCRIPTION	DATE
A5317 SHEET 1-6	UNCONTROLLED MOSAIC SHOWING LOCATION OF X-SECTIONS SCALE 1:10 560 APPROX.	OCT. 1982
A5318	SLOCAN RIVER WATER LEVEL AND THALWEG	OCT. 1982
A5309	UNCONTROLLED MOSAIC OF LEMON CREEK, SHOWING LOCATION OF X-SECTIONS, SCALE 1:8264 APPROX.	OCT. 1982
A5342-3	LEMON CREEK WATER LEVEL PROFILE AND THALWEG	OCT. 1982

REVISIONS

No.	DESCRIPTION	DATE

SURVEYED B. SCHUBERT
DATE AUGUST, 1980
DESIGNED B. SCHUBERT
CHECKED J. Mahoney
HEAD, SURVEYS SUB-SECTION
DATE OCT. 1982
DRAWN G. Smith
CHECKED P. Dixon
DATE OCT. 1982

Province of British Columbia
Ministry of Environment
WATER MANAGEMENT BRANCH

SLOCAN RIVER - FLOODING AND EROSION STUDY

LEMON CREEK

TOPOGRAPHIC MAP OF FAN

ENGINEER DATE | RECOMMENDED DATE | APPROVED DIRECTOR DATE

FILE NO. 0305030-6 P72-78 S.S.3
SUR. PROJECT NO. 80-R.P.P. 4
NTS MAP NO. 82 F 11
SCALE AS SHOWN
DRAWING NO. A 5342-1
SHEET 1 OF 3

D

250/91