
5490500 661500

663000 5490500

NOTE:

This information is considered historical as it represents channel conditions and configuration at the time of the survey only. User must accept responsibility of ensuring that the accuracy and completeness of provided data is suitable for the needs of the project or study. It is provided "as is" without warranty of any kind, whether express or implied. Under no circumstances will the Government of British Columbia be liable to any person or business entity for any direct, indirect, special, incidental, consequential, or other damages based on any use of this information.

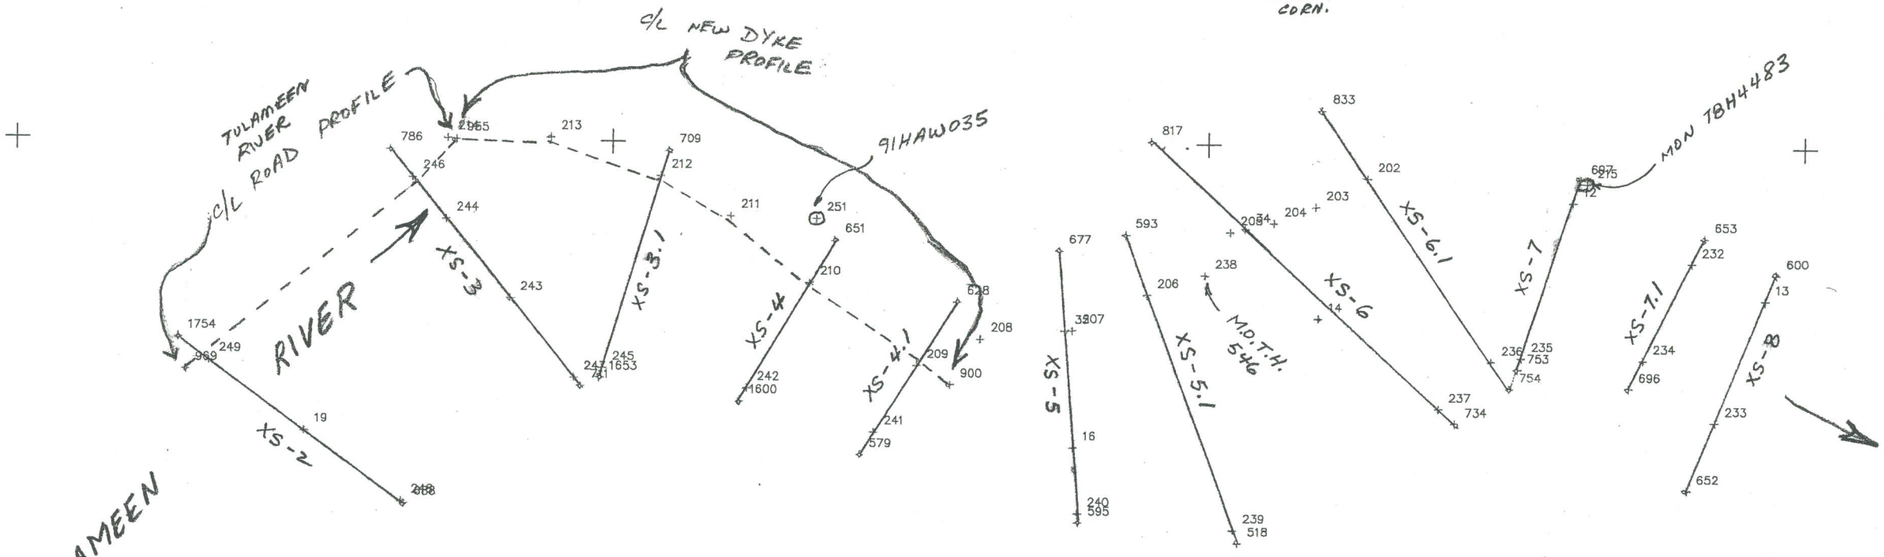

PROJECT 9604E303
MARCH 1996

5489500 661500

662500 5489500

PROJECT NAME: TULAMEEN RIVER AT TULAMEEN		
DRAWING NAME: CONTROL PLOT		
SCALE: 1:5000		
DOS FILENAME:		
PRODUCED BY: B.V.W.	SHEET 1 OF 1	DATE: