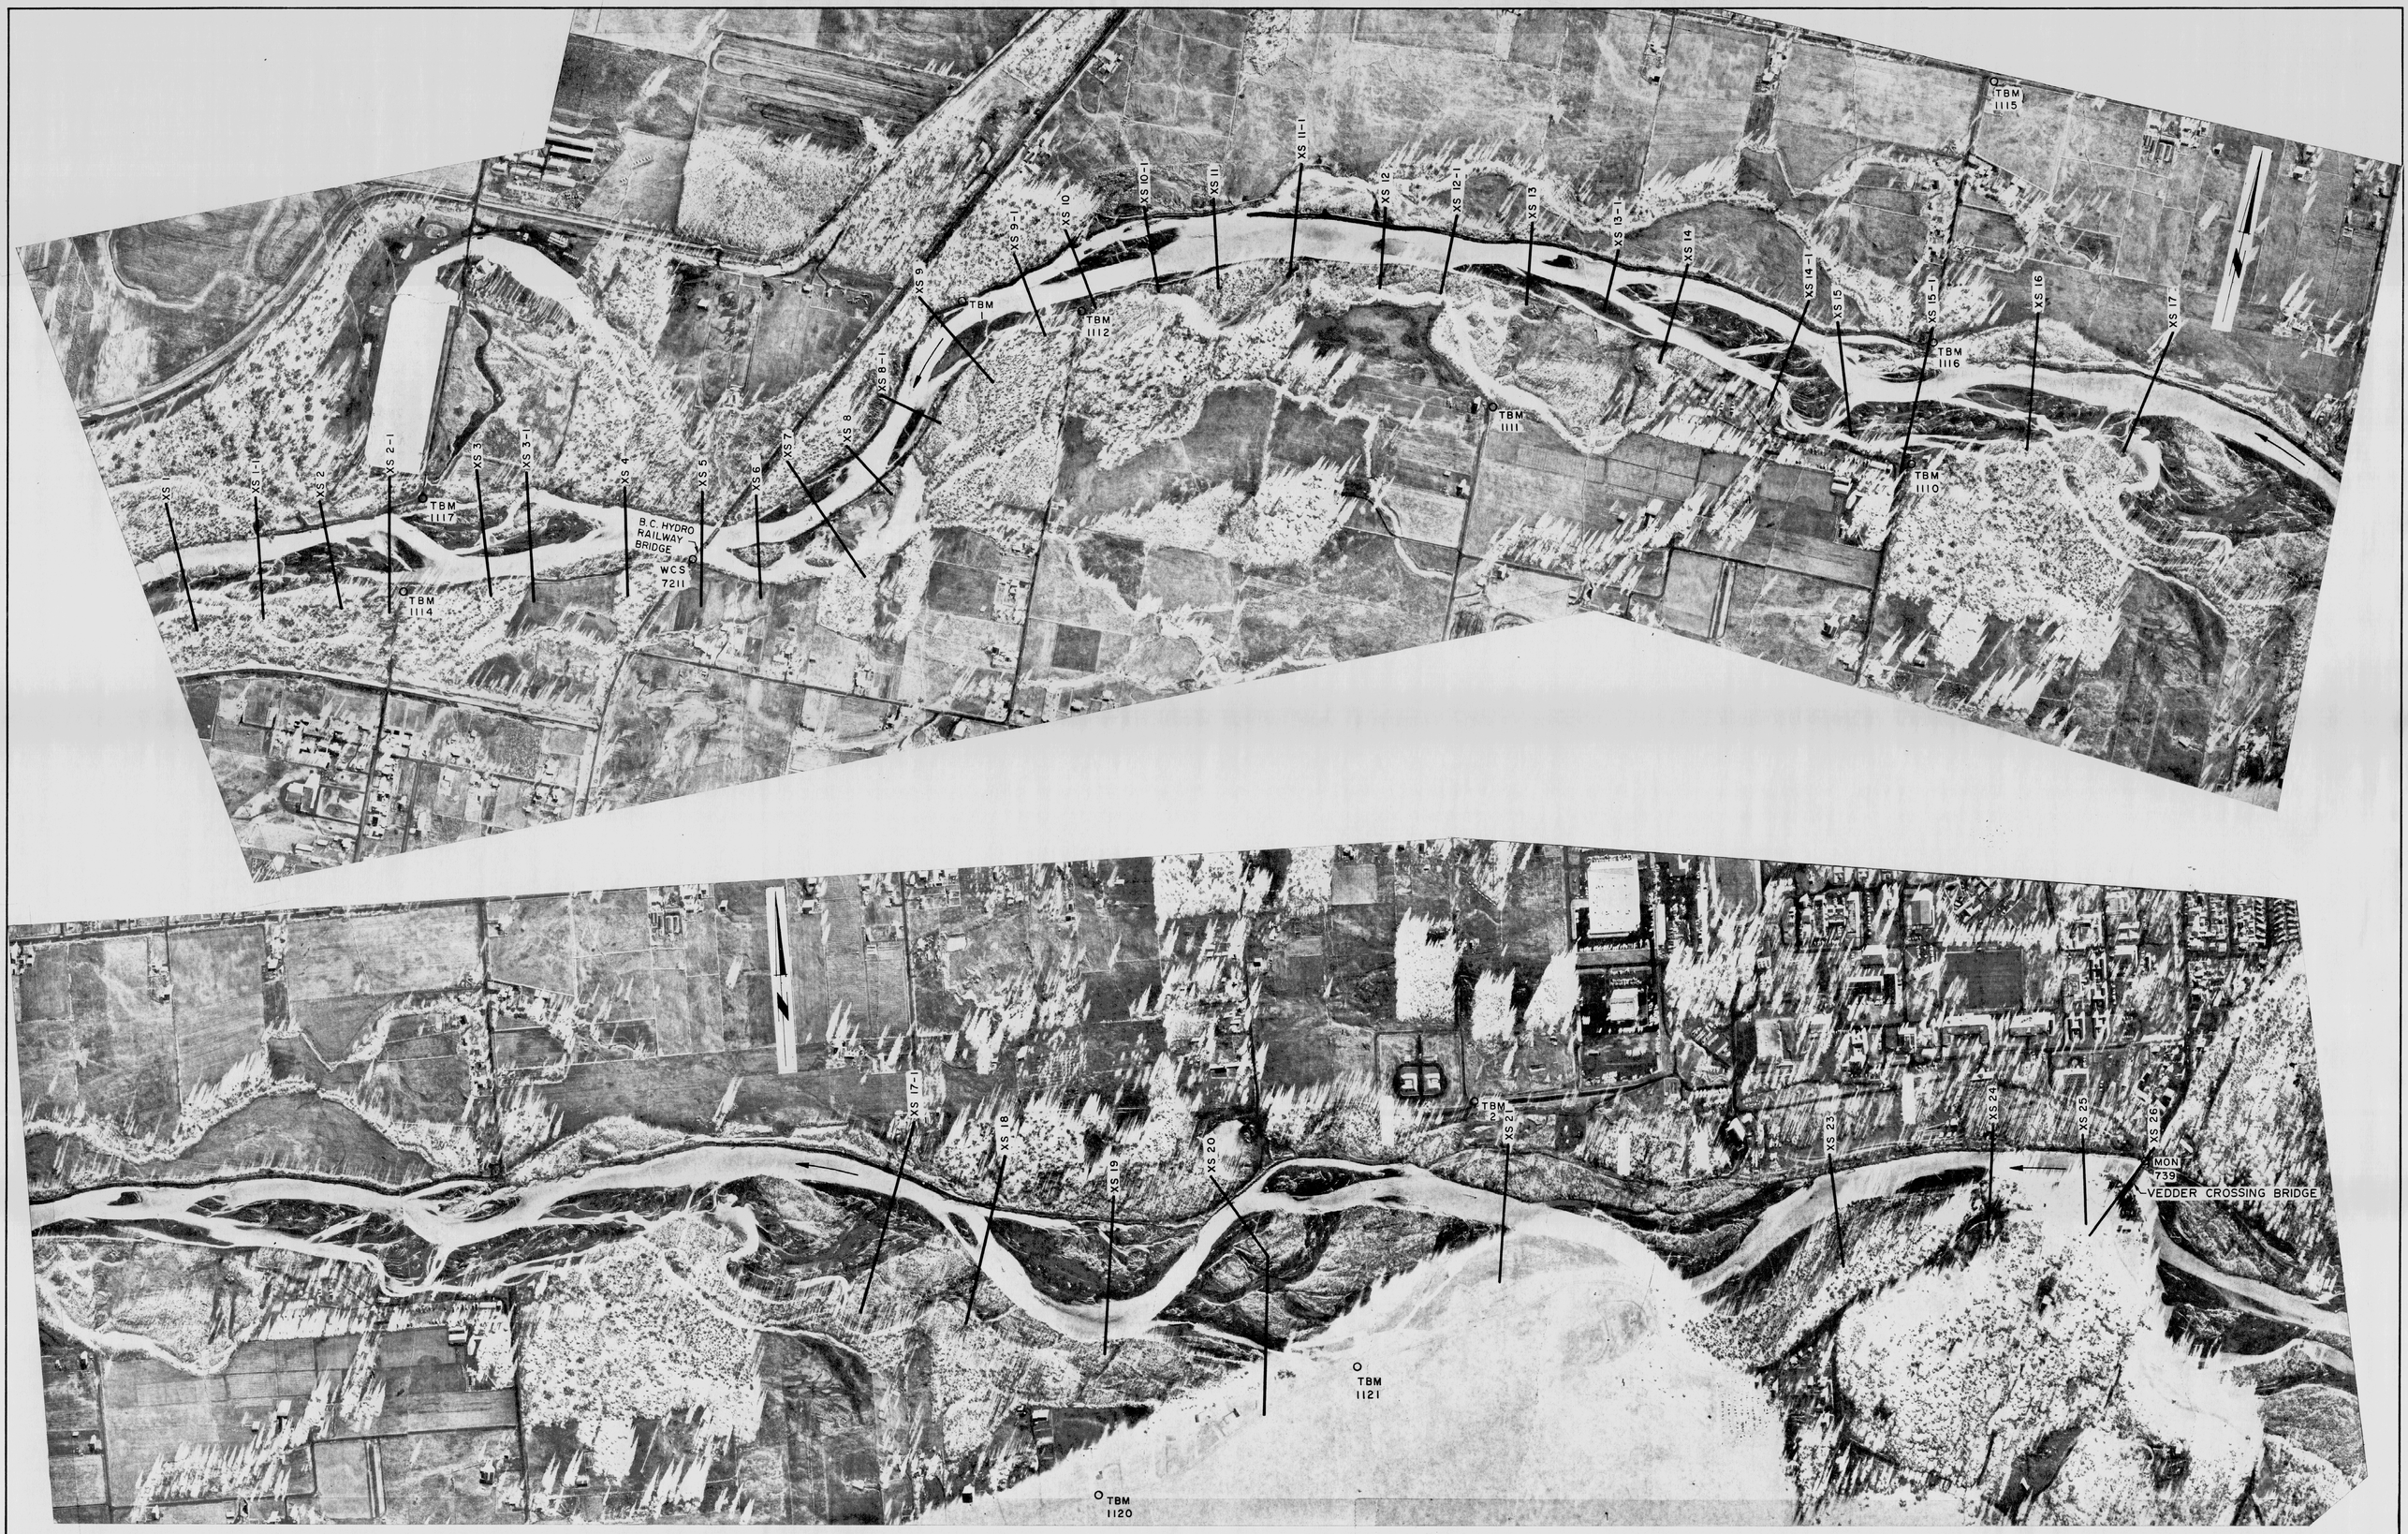
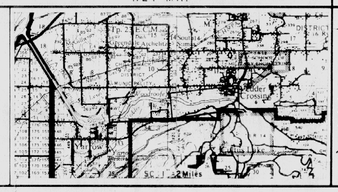


HISTORY	NOTES	KEY MAP	LEGEND
	Uncontrolled mosaic prepared by Surveys Section Planning and Surveys Division, Water Investigations Branch, Water Resources Service. Air photographs - Roll No. B.C. 7831 Frame 210 to 222 and 231 - 237 inclusive. Date of Photography February 5, 1976. Photo scale 1 inch = 540 ft. Summary of surveys and cross section data including plots are filed under survey project 75-1 and 76-FRFC-1. The location of cross sections are approximate only.		△ TRIANGULATION STATION BENCH MARK GROUND CONTROL POINT AIR PHOTO CENTRE ROAD TRAIL CREEK CREEK INTERMITTENT CREEK INDEFINITE SWAMP 100 CONTOURS & ELEVATIONS BUILDING DRAINAGE AREA BOUNDARY

STORAGE LICENCES			
LICENCE	PRIORITY DATE	AUTHORIZED ACRE-FEET	DEVELOPED ACRE-FEET

REFERENCES		
DWG. NO.	DESCRIPTION	DATE

REVISIONS		
NO.	DESCRIPTION	DATE

SURVEYED:
DATE:
DESIGNED:
DRAWN:
TRACED:
CHECKED:
DATE: JULY 1976

BRITISH COLUMBIA
DEPARTMENT OF ENVIRONMENT
WATER RESOURCES SERVICE
WATER INVESTIGATIONS BRANCH

UNCONTROLLED MOSAIC OF VEDDER RIVER BETWEEN B.C. HYDRO RAILWAY BRIDGE AND VEDDER CROSSING BRIDGE

APPROVED: _____ DATE: JULY 1976
HEAD, SURVEYS SECTION PLANNING & SURVEYS DIV.

FILE NUMBERS
BRANCH: 0203750 - PS.
SURVEYS: S.S. 3
SCALE: APPROX. 1" = 400'
SURVEY PROJECT NO. 76 - FRFC - 1
DWG. NO. 5134
SHEET 1 of 1