
NOTE:

This information is considered historical as it represents channel conditions and configuration at the time of the survey only. User must accept responsibility of ensuring that the accuracy and completeness of provided data is suitable for the needs of the project or study. It is provided "as is" without warranty of any kind, whether express or implied. Under no circumstances will the Government of British Columbia be liable to any person or business entity for any direct, indirect, special, incidental, consequential, or other damages based on any use of this information.

KEY PLAN

SCALE: 1:126,720

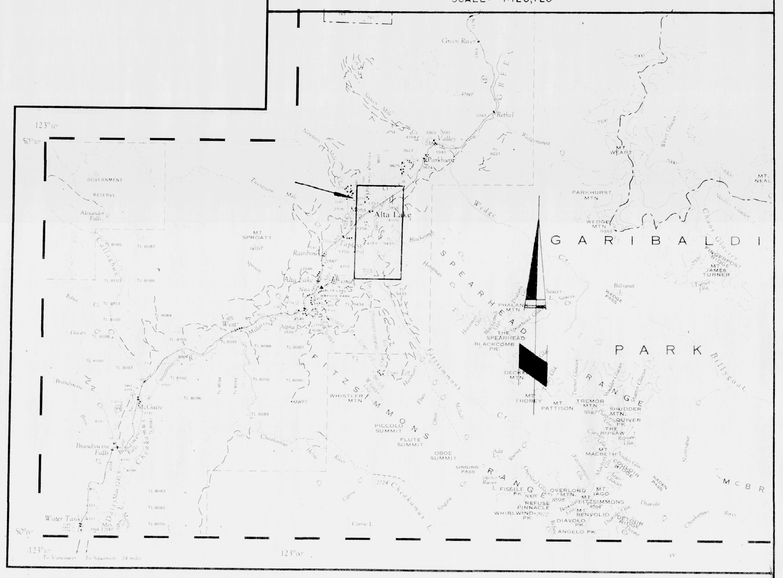



HISTORY	NOTES	LEGEND	STORAGE LICENCES	REFERENCES	REVISIONS
	Uncontrolled mosaic prepared by Surveys Section, Planning and Surveys Division, Water Investigations Branch, Ministry of Environment Air Photographs – Roll No. BC: 5634 Frame: 122 – 124 inclusive Roll No. BC: 5634 Frame: 137 – 142 inclusive Roll No. BC: 5634 Frame: 192 – 198 inclusive Date of Photography: September 14, 1974 Scale: 1 inch = 500 feet Project No: OP 264/74	TRIANGULATION STATION BENCH MARK GROUND CONTROL POINT AIR PHOTO CENTRE ROAD TRAIL CREEK CREEK INTERMITTENT CREEK INDEFINITE SWAMP CONTOURS & ELEVATIONS BUILDING DRAINAGE AREA BOUNDARY	LICENCE / PRIORITY DATE / AUTHORIZED ACRE - FEET / DEVELOPED ACRE - FEET	DWG. NO. / DESCRIPTION / DATE	NO. / DESCRIPTION / DATE 1 / 1975/1977 Cross Sections and WRS Bench Marks Added / February 2005

SURVEYED:
DATE:
DESIGNED:
DRAWN:
TRACED:
CHECKED: J. Walters
DATE: APRIL 1977

BRITISH COLUMBIA
MINISTRY OF THE ENVIRONMENT
ENVIRONMENTAL AND ENGINEERING SERVICES
WATER INVESTIGATIONS BRANCH

UNCONTROLLED MOSAIC
OF
FITZSIMMONS CREEK
IN THE VICINITY OF ALTA LAKE

APPROVED: _____ DATE: APRIL 1977
HEAD, SURVEYS SECTION — PLANNING & SURVEYS DIV.

FILE NUMBERS
BRANCH 0375896
0305030-26
SURVEYS: S.S.3
SCALE: 1 inch = 400 feet approx.
SURVEY PROJECT NO. 75-FI1, 77-FDC-1
DWG. NO. A 5161
SHEET 1 of 1