

NOTE:

This information is considered historical as it represents channel conditions and configuration at the time of the survey only. User must accept responsibility of ensuring that the accuracy and completeness of provided data is suitable for the needs of the project or study. It is provided "as is" without warranty of any kind, whether express or implied. Under no circumstances will the Government of British Columbia be liable to any person or business entity for any direct, indirect, special, incidental, consequential, or other damages based on any use of this information.

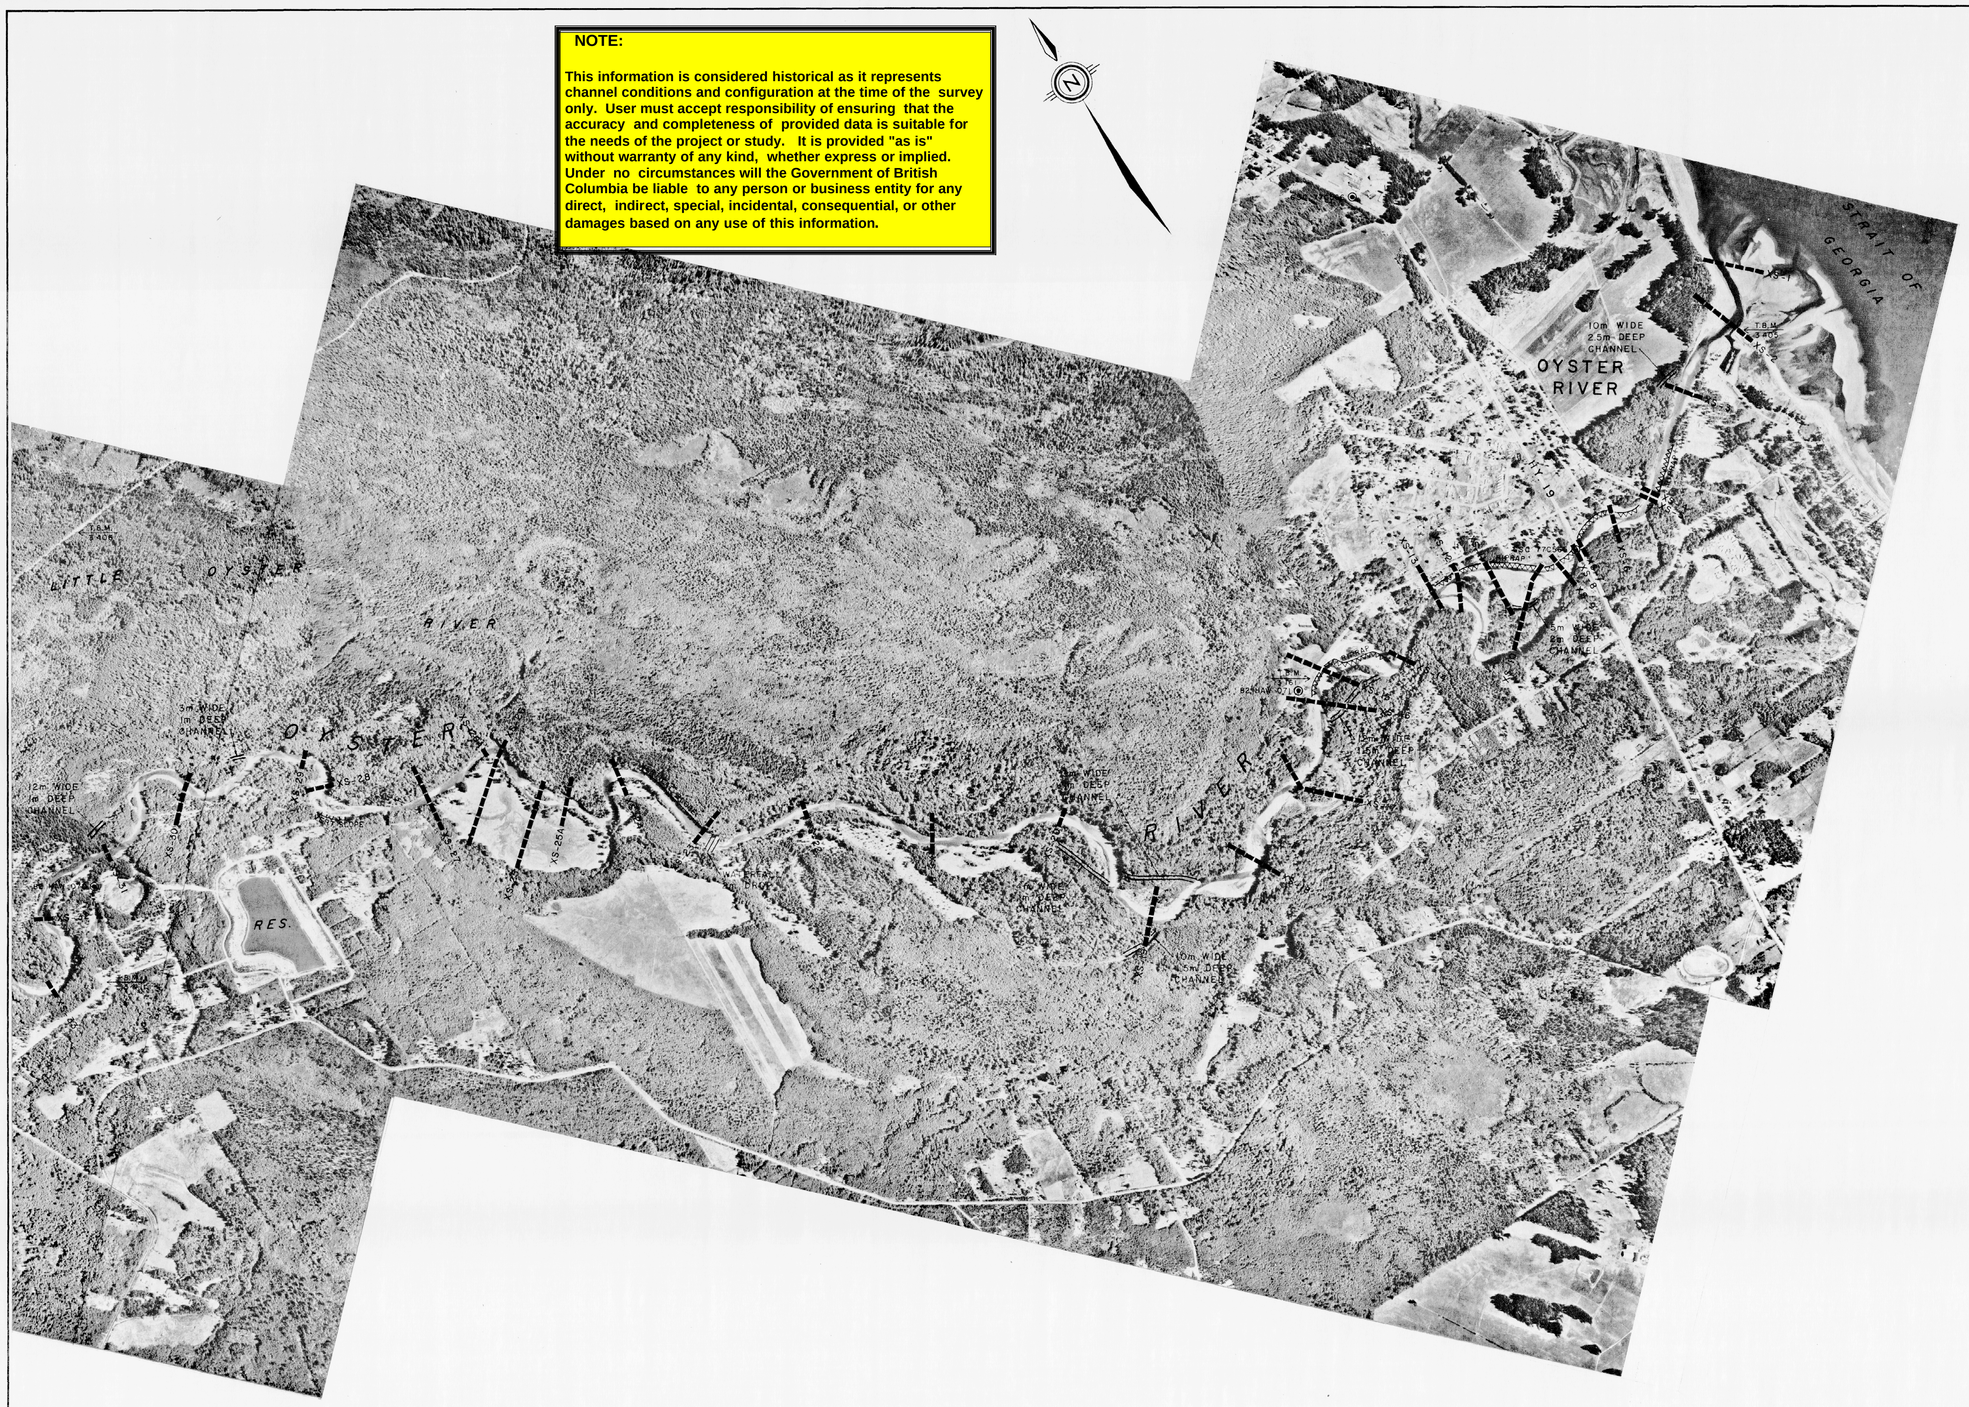

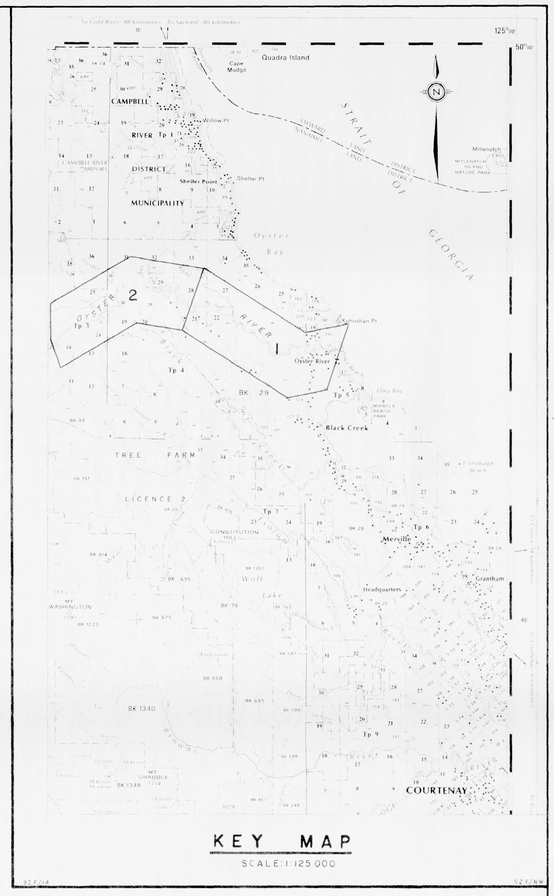

KEY MAP
SCALE: 1:125 000

NOTES

1) This uncontrolled mosaic was prepared by the Surveys and Mapping Branch. River cross-section data were obtained by the Surveys Subsection, Planning and Surveys Section, Water Management Branch, Ministry of Environment, Province of British Columbia.

2) AIR PHOTOGRAPHS:
Roll No. B.C. 77072: Frames 3-7, 11-15, 21-23 and Roll No. B.C. 77084: Frames 1-5, 10-15, 18-22, 29-33, 47-51, 72-81, 86-96, 110-114 and 119-123.
Date of photography: August 9, 1977
Approximate scale: 1:10 800

3) Discrepancies in scale and detail along adjoining sheet edges may be apparent in this uncontrolled mosaic. Location of river cross-sections are photo-identified only. Each cross-section is marked on right and left bank using bridge bolts.

4) FIELD BOOKS:
Survey data are recorded in Field Book No's. 2335L-1, 2335L-2, 2335F-1 to F-4 and 2335I-1.

5) REFERENCE POINTS:

	Elevation
G.S.C. 77C565	11.578
G.S.C. 77C566	5.489
Mon. 82HAW070	57.234
Mon. 82HAW071	17.911
T.B.M. 3405	2.966
T.B.M. 3406	79.999
T.B.M. 3411	76.130

Elevations are in metres and are referred to the Canadian Geodetic Datum.

LEGEND

- TRIANGULATION STATION
- REFERENCE MONUMENTS: P.CON. OR P. ROCK
- 50 000 HORIZ. CONTROL POINT
- 60 000 VERT. CONTROL POINT
- AIR PHOTO CENTRE
- ROAD, TRAIL, CREEK,
- CREEK INTERMITTENT, SWAMP
- BOUNDARIES:
- BASINS
- SUB-BASIN

STORAGE LICENCES

LICENCE	PRIORITY DATE	AUTHORIZED ACRE-FEET	DEVELOPED ACRE-FEET

REFERENCES

DWG. No.	DESCRIPTION	DATE

REVISIONS

No.	DESCRIPTION	DATE
1	ADDED CROSS-SECTIONS	APR. 1983
2	NOTES	JUNE 1983

SURVEYS SECTION
SURVEYED: B. SCHUBERT
DATE: AUG. 1982
COMPILED: H. BRAZIER
CHECKED: J. Wadsworth
DATE: FEB. 1980

DRAUGHTING SECTION
DRAWN: J. L.
CHECKED: P. Dixon
DATE: DEC. 1979

Province of British Columbia
Ministry of the Environment
ENVIRONMENTAL AND ENGINEERING SERVICE
WATER INVESTIGATIONS BRANCH

FLOOD PLAIN MAPPING PROGRAM

UNCONTROLLED MOSAIC OF OYSTER RIVER SHOWING LOCATION OF CROSS-SECTIONS

APPROVED Robert G. Hanna DATE FEB. 1980
HEAD, SURVEYS SECTION, PLANNING & SURVEYS DIVISION

FILE No.
Branch: S. S. 3
SCALE: 1:10 000 (approx.)
SURVEY PROJECT No.
DRAWING No.: A5238
SHEET: 1 of 2

DD