# FISH SAMPLING RESULTS

**FISH SAMPLING RESULTS FOR MILL CREEK.**

| Site No. | Location | Species | No. | Fork length (mm) |
|---|---|---|---|---|
| MT1 | pedestrian footbridge | CAS | 3 | 75-95 |
| MT2 | 15 m upstream of footbridge | CSU<br>CAS | 1<br>1 | 110<br>75 |
| MT3 | 25 m upstream of footbridge | no fish captured | | |
| EF1 | mouth of creek upstream of mouth | RSC<br>CAS<br>CSU | 13<br>12<br>3 | 30-52<br>35-130<br>63-130 |
| EF2 | 200 m upstream of mouth | CAS<br>CSU<br>RSC | 2<br>2<br>8 | 31, 33<br>71, 163<br>41-115 |
| VO1 | bottom 500 m of creek | CSU | >10 | up to 150 |
| VO2 | Mill Creek at Water St. crossing | KO | 8 | approx. 100-120 |

**FISH SAMPLING RESULTS FOR EAST SIDE CAUSEWAY AREA.**

| Site No. | Location | Species | No. | Fork length (mm) |
|---|---|---|---|---|
| BS1 | south side of causeway | CAS | 3 | 20-30 |
| BS2 | southwest causeway | NSC<br>CAS | 60<br>1 | 15-40<br>20 |
| BS3 | northwest causeway | NSC | 23 | 15-35 |

RSC redside shiner (*Richardsonius balteatus*)
NSC northern squawfish (*Ptycheilus oregonensis*)
CAS prickly sculpin (*Cottus asper*)
NSC northern squawfish (*Ptycheilus oregonensis*)
KO kokanee (*Oncorhynchus nerka*)
CSU largescale sucker (*Catostomus macrocheilus*)

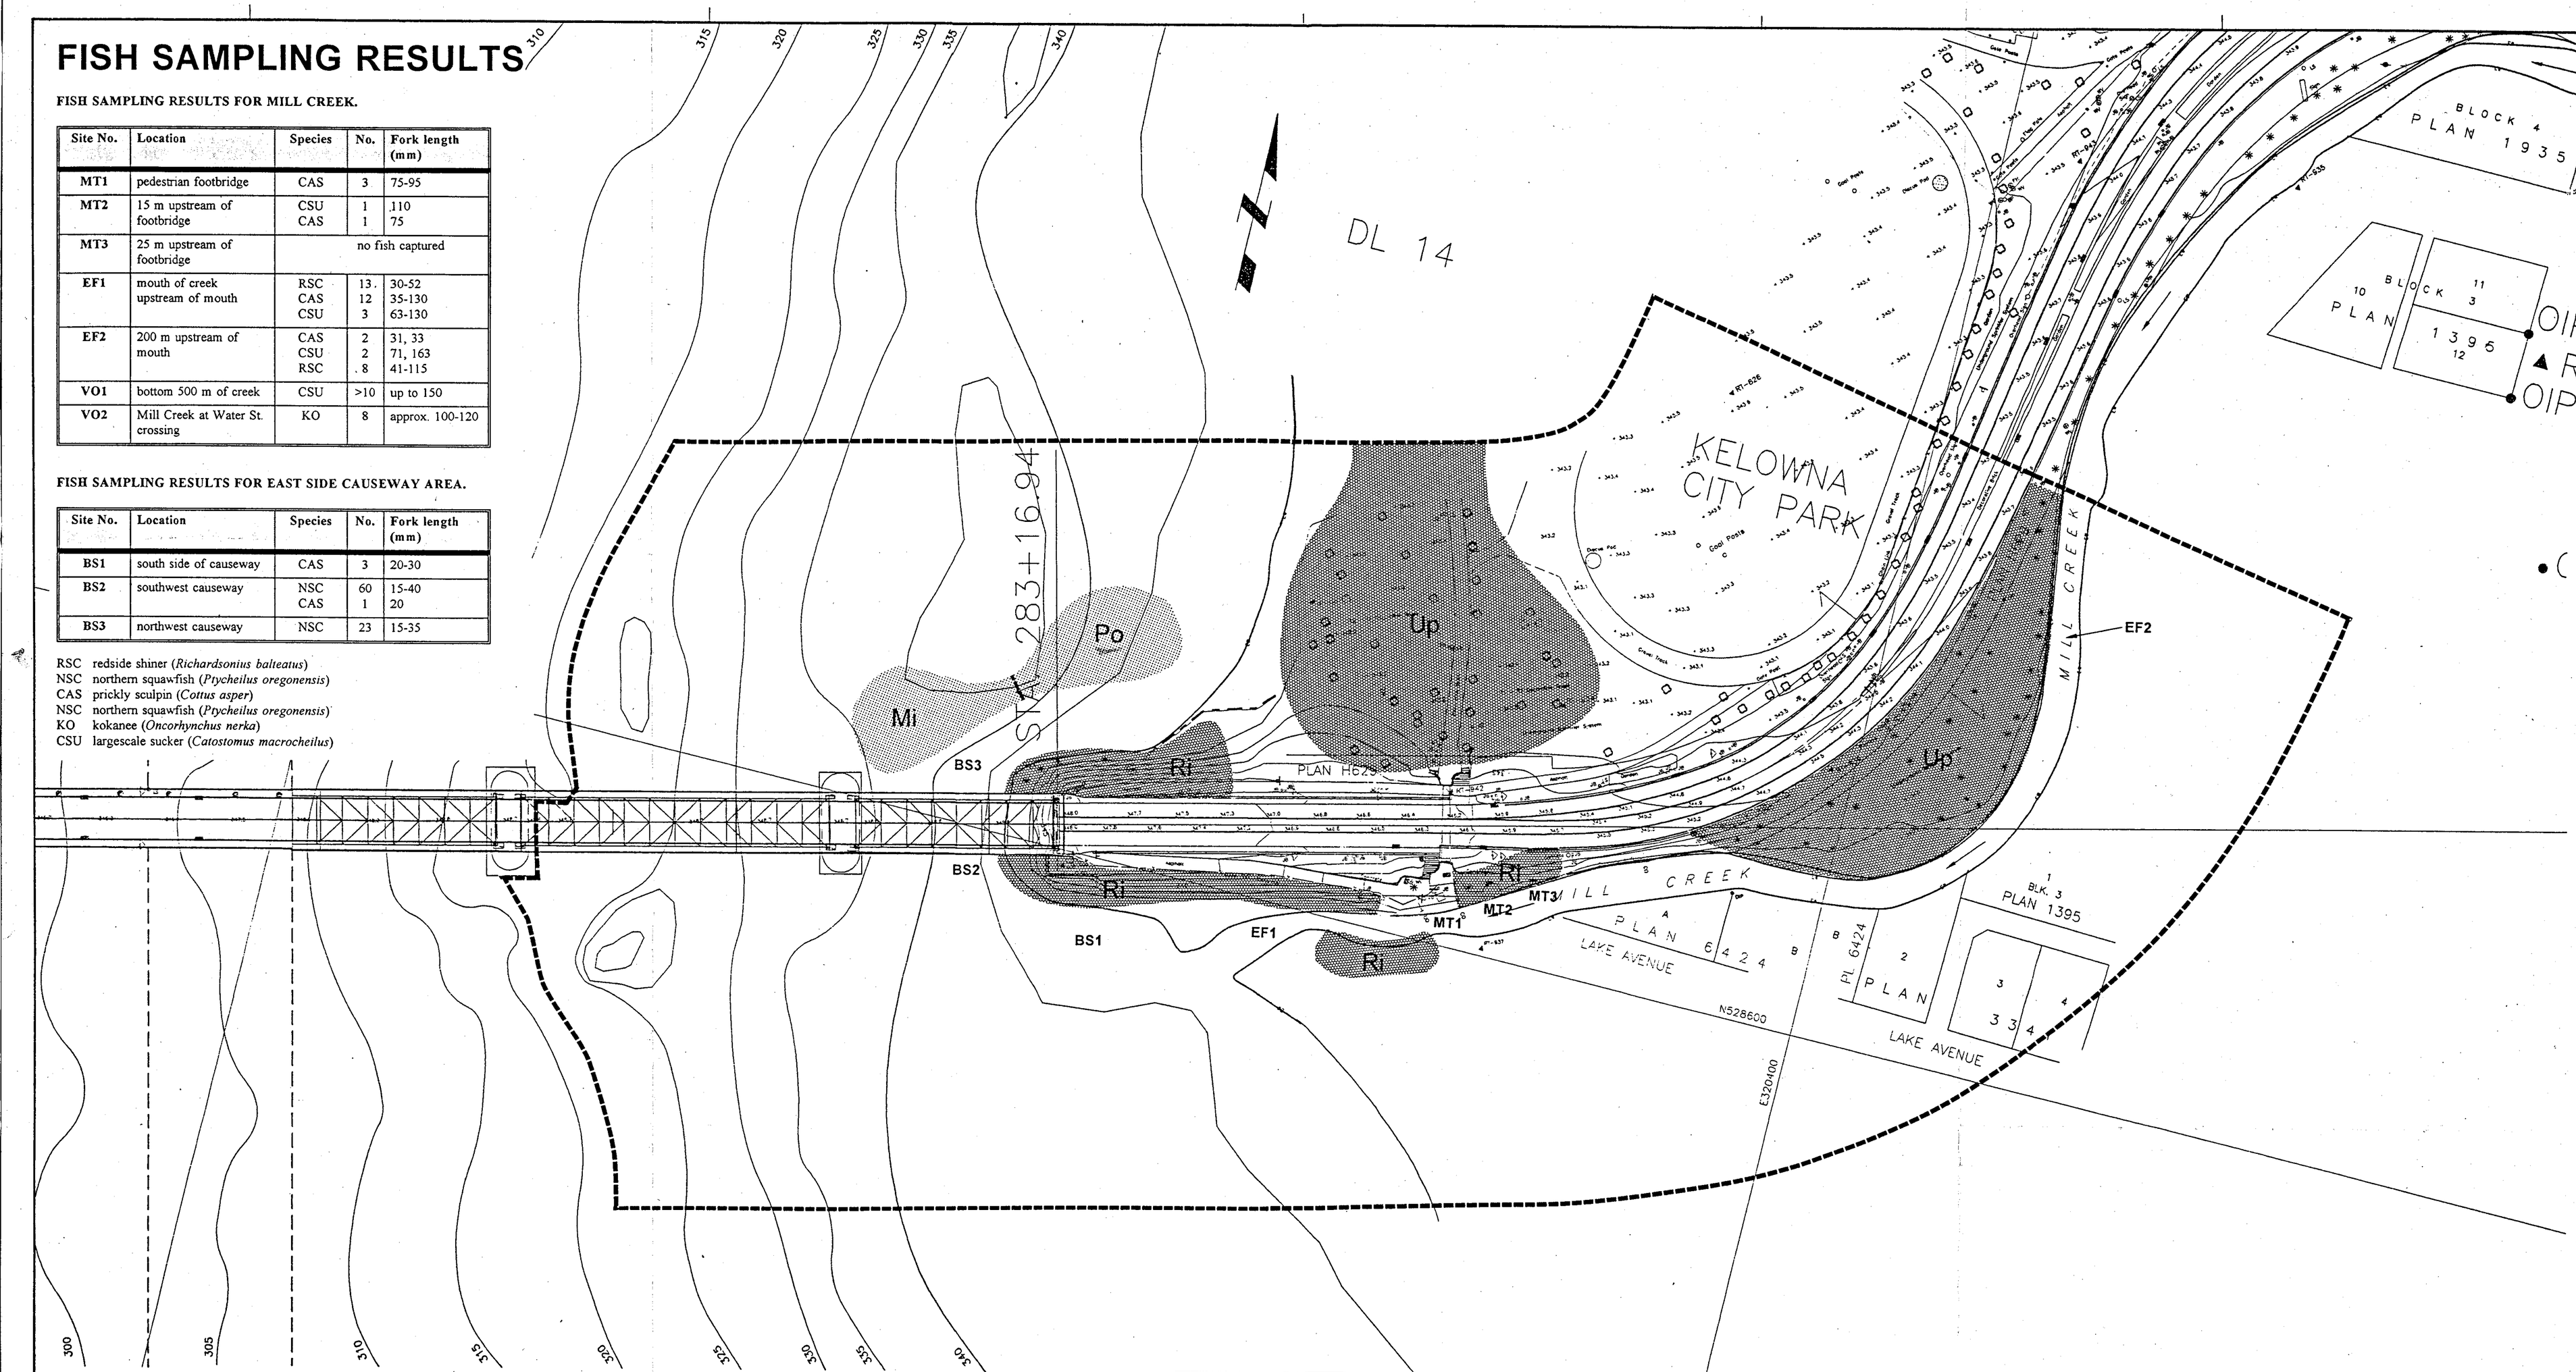


## KEY

| | | | |
|---|---|---|---|
| Up | Upslope vegetation | EF | Electrofishing sites |
| Ri | Riparian trees and shrubs | MT | Minnow trapping sites |
| Mi | Eurasian milfoil beds | BS | Beach seining sites |


COAST RIVER ENVIRONMENTAL SERVICES LTD.
628 WEST 22nd AVENUE, VANCOUVER, BRITISH COLUMBIA V6N 2G9
telephone (604) 879-5593 fax (604) 879-5594


MAP 2

BIOPHYSICAL ASSESSMENT
OKANAGAN LAKE FLOATING BRIDGE
(EASTSIDE)

| Drawing No.: | Date: | Scale: |
|---|---|---|
| EW - 2 | November 1995 | 1 : 750 |


Westmar Consultants Inc.
Consulting Engineers – North Vancouver, B.C., Canada. Tel. (604) 985-6488


SCALE 1:750

DESIGNED ____ DATE ____
CHECKED ____ DATE ____
DRAWN ____ DATE ____

| Rev | Date | Description | Int. |
|---|---|---|---|
| | | | |

REVISIONS

Province of British Columbia
MINISTRY OF TRANSPORTATION AND HIGHWAYS
BRIDGE ENGINEERING BRANCH

OKANAGAN DISTRICT
OKANAGAN LAKE BRIDGE NO.1458
EXISTING BRIDGE
SHEET 1

| PREPARED BY | RECOMMENDED | ACCEPTED FOR CONSTRUCTION |
|---|---|---|
| DATE | DIRECTOR OF BRIDGE ENGINEERING<br>DATE | CHIEF HIGHWAY ENGINEER<br>DATE |

| FILE No. | NEGATIVE No. | REG. | DRAWING No. |
|---|---|---|---|
| | | | EN1 |

CANCEL PRINTS BEARING PREVIOUS LETTER

WESTMAR DWG NO. 771-EN1
R-308(02-90)