
TELKWA RAILWAY BRIDGE
TELKWA RIVER

JUNE 11 1979

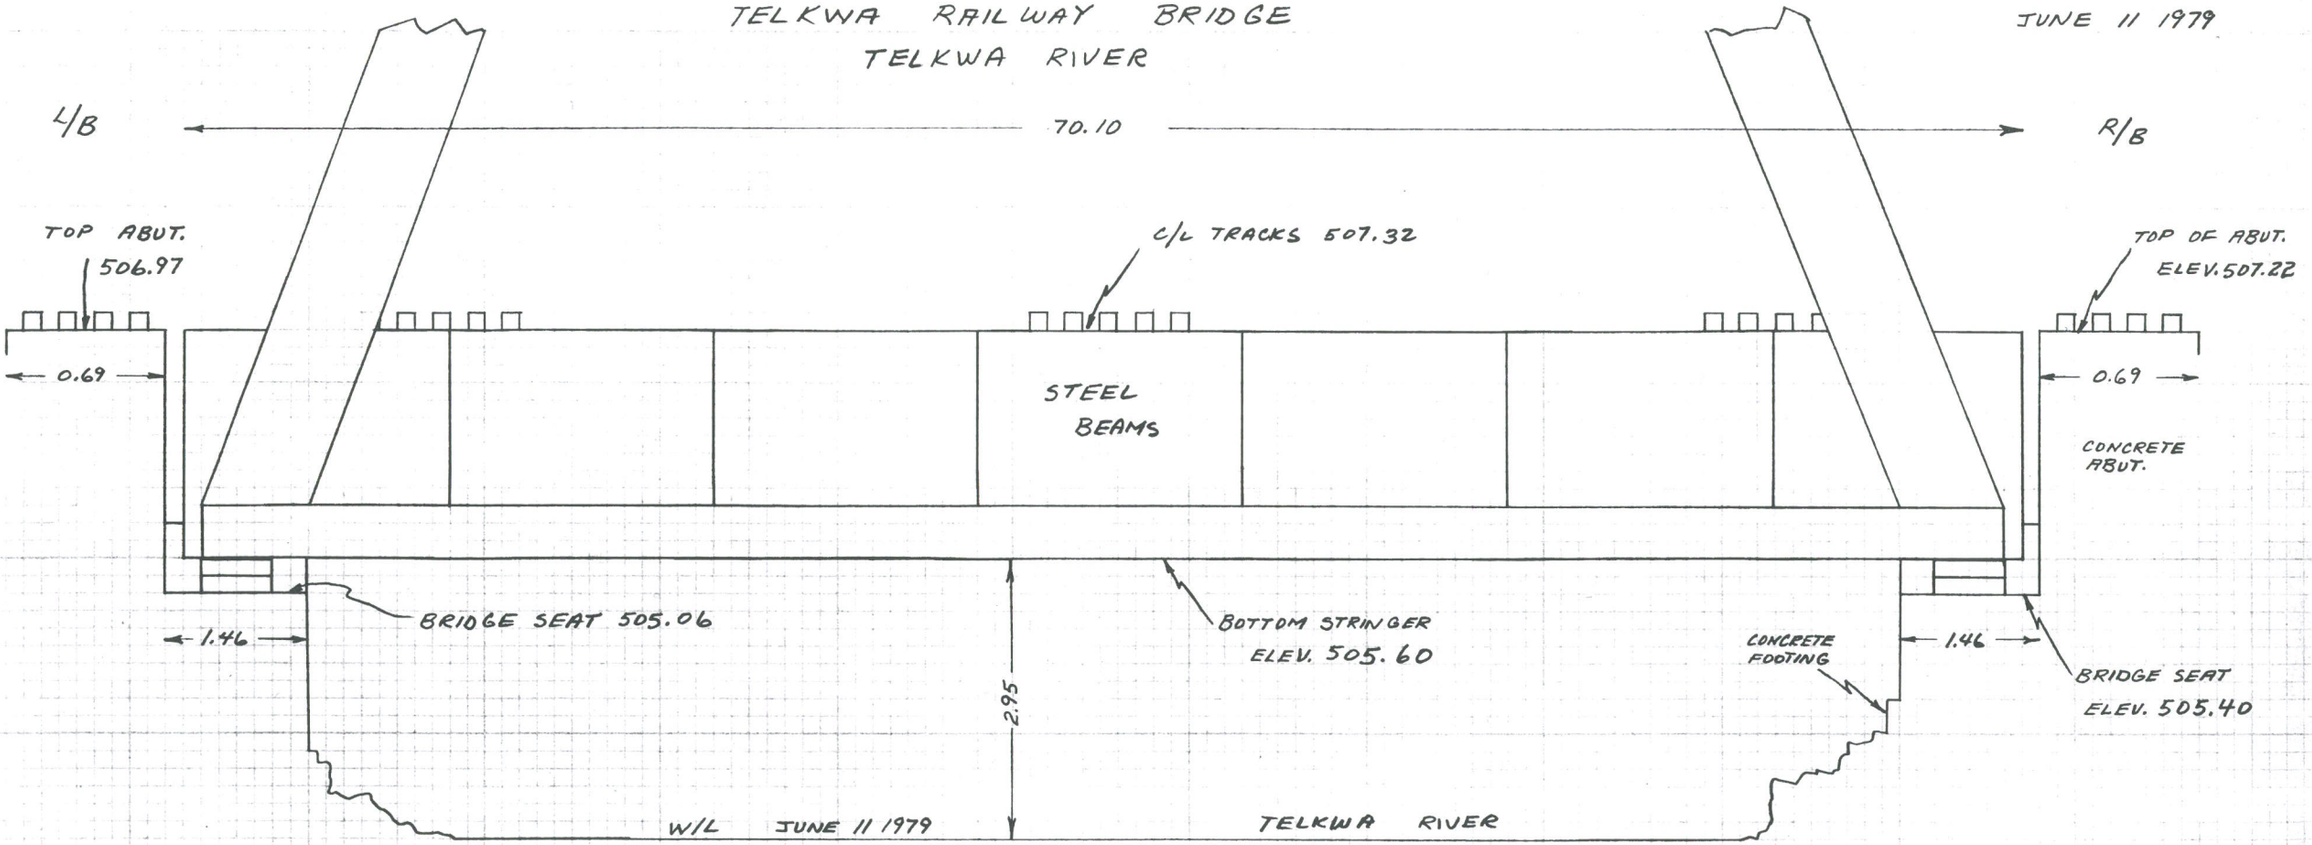

VIEW LOOKING DOWNSTREAM

NOT TO SCALE

NOTE:


This information is considered historical as it represents channel conditions and configuration at the time of the survey only. User must accept responsibility of ensuring that the accuracy and completeness of provided data is suitable for the needs of the project or study. It is provided "as is" without warranty of any kind, whether express or implied. Under no circumstances will the Government of British Columbia be liable to any person or business entity for any direct, indirect, special, incidental, consequential, or other damages based on any use of this information.

NOTE:

ELEVATIONS AND MEASUREMENTS ARE IN METRES


TELKWA RAILWAY BRIDGE

JUNE 11 1979

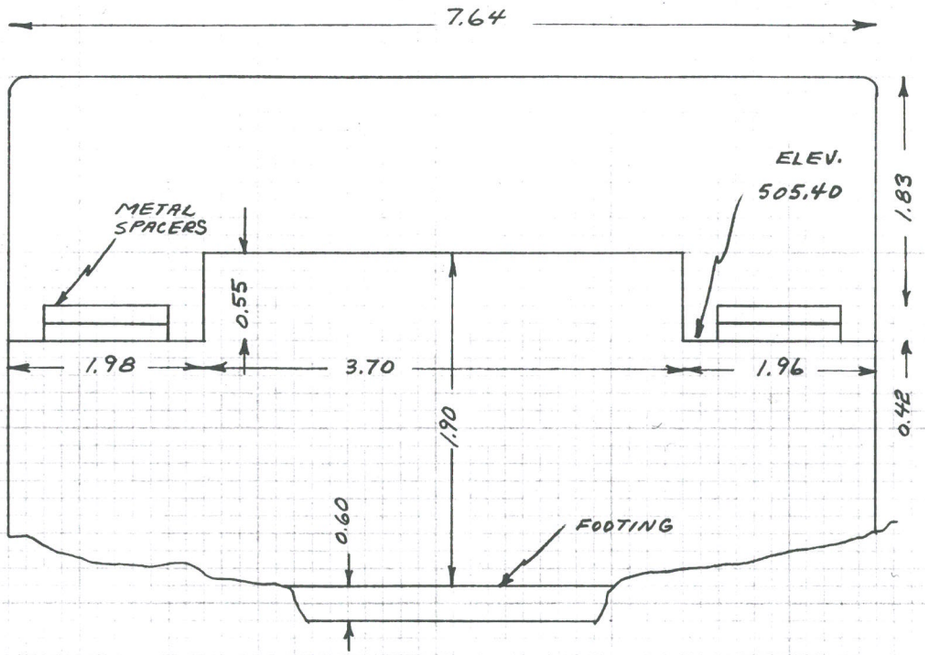

LOOKING DIRECTLY AT
CONCRETE ABUTEMENT R/B
TELKWA R/R BRIDGE

4/B STRUCTURE SAME

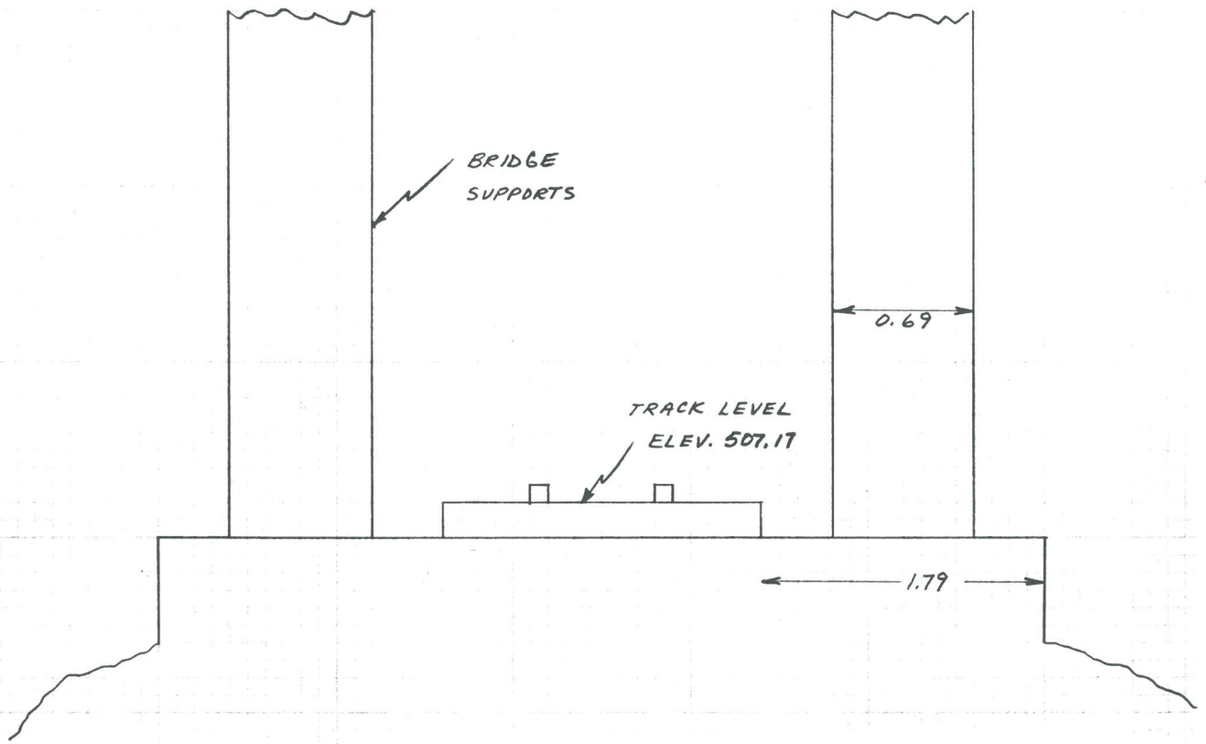

LOOKING TO 4/B
FROM R/B
TELKWA R/R BRIDGE

NOTE:

ELEVATIONS AND
MEASUREMENTS ARE
IN METRES

NOT TO SCALE